
ıent can begin review work on this proposed site. An application for an Improvement Permit
nly when this site plan form is completed, signed, and attached to the application form.

---

s Close To Scale As Is Possible: 1. Draw in the proposed lot showing **all** proposed lot dim
proposed streets or roads. 2. Draw in the proposed structure showing dimensions and dis
ıclude decks, walkways, etc.). E. Draw in the proposed driveway location. 4. Draw in all wells
ɔsed, including those on adjacent property (if known). 5. Draw in any other structure ie. she
c. which will occupy space on the proposed lot.

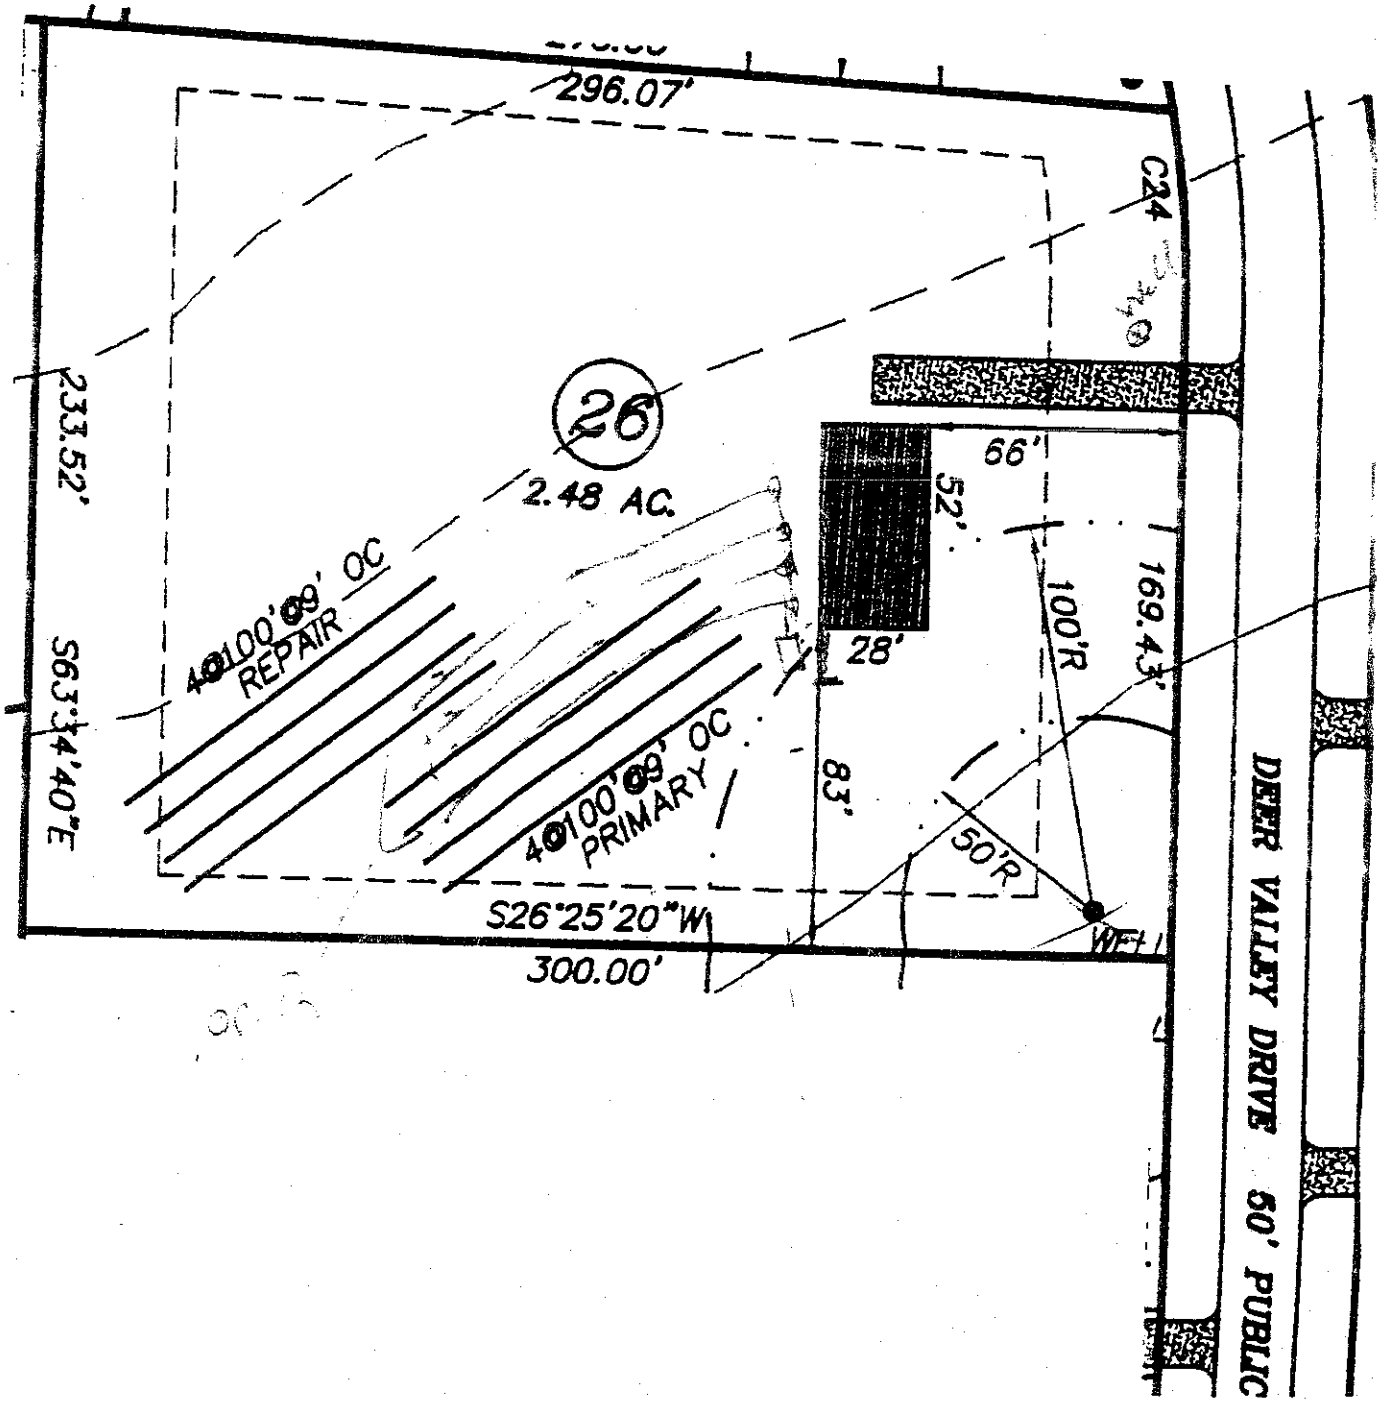

Scale: 1" = 80'