IREDELL COUNTY HEALTH DEPARTMENT
ENVIRONMENTAL HEALTH DIVISION
Application For Improvement Permit

ALL items on this application form must be completed before Health Department can begin work. One application must be completed by the property owner or agent for each (proposed) site.

PERSONAL INFORMATION:

Paul Sprinkle	704-662-8436	P.O. Box 1101	Mooresville	N.C.	28115
Applicant	Phone #	Mailing Address	City	State	Zip Code

Current Property Owner	Mailing Address	City	State	Zip Code

PROPERTY INFORMATION:

Deer Valley	41	4761-65-1580 PT	
(Proposed) Subdivision Name	(Proposed) Lot #	(Proposed) Block/Section #	State Road #

(Proposed) Water Supply: Public, (Private Well) — **Preliminary Plat Approval Date** (DEVELOPERS ONLY) — Tax Map #

Specific Directions to Property
21 N TR Ost. Amity Rd TR Brawley
Lot #41 ON R

TYPE OF FACILITY: (use check (X) or number as appropriate)

House ____ (Mobile Home) ____ Commercial ____ No. Bedrooms 3 No. Baths 2

No. Persons or Employees (commercial only) ____ Basement ____ Basement with Plumbing ____

Crawl Space ____ Concrete Slab ____ Garbage Disposal ____ Jaccuzi or spa ____

COVENANT AND SIGNATURE:

I hereby make application to the Iredell County Health Department for a soils/site evaluation of the property described above. This evaluation is to be conducted for the sole purpose of obtaining a septic system Improvement Permit. I hereby authorize Iredell County Health Department representatives to go onto the above property for purposes of conducting this evaluation. I understand that, by state law, any Improvement Permit issued on the above property may be voided if substantial changes are made to the designated sewage system site. The issuance of an Improvement Permit by the Iredell County Health Department does not relieve me from compliance with all other relevant state/local laws or regulations. As owner or authorized agent, I covenant that the contents of this application are true and represent the maximum facilities intended to be placed on this property to my knowledge to date.


I understand that any Improvement Permit issued on the above property is valid for five (5) years from the issuance date and is subject to revocation if the above described site plans or intended use changes.

1-2-08 DATE Paul Sprinkle SIGNATURE OF OWNER/AUTHORIZED AGENT

Lot # 41, Deer Valley Phase 2 - c/o Realco Inc.

8-14-2000

Low Pressure Pipe System, 7 trenches of 1' x 69', 5' on center
LTAR of 0.15, 8" Stone, 4" cover, 1 1/4" latterals; 12" trench depth
Sleeve all Latterals w/ 4" corrugated pipe.
1000 gal. septic tank, 1000 gal Pump tank. w/ High water Alarm
Valve covers on all turn ups,
- System will be staked in field
Some landscaping will be required.

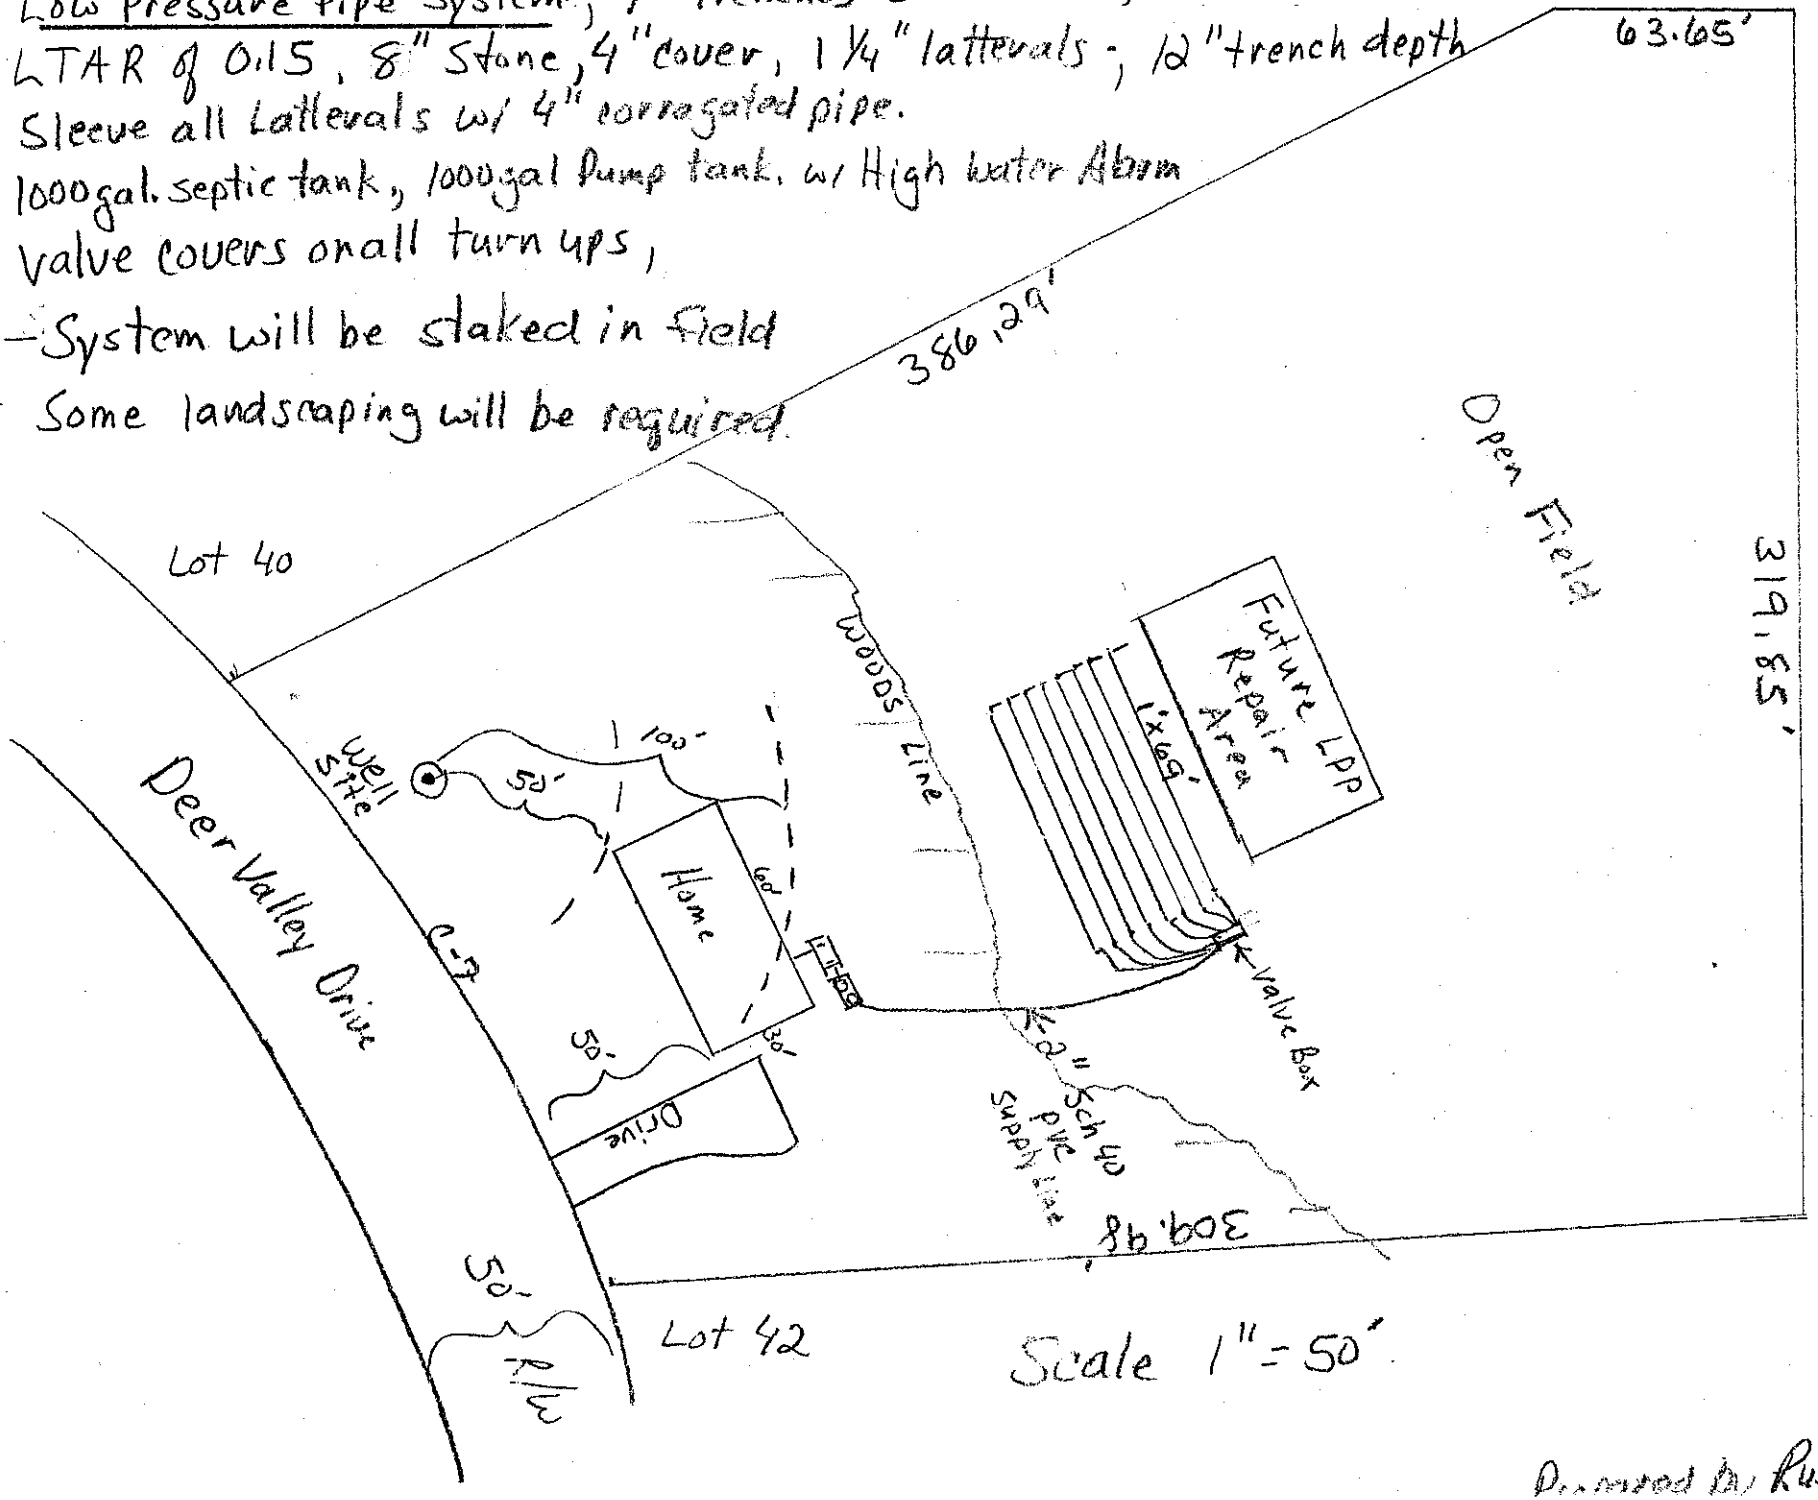

Drawn by Russell Williams