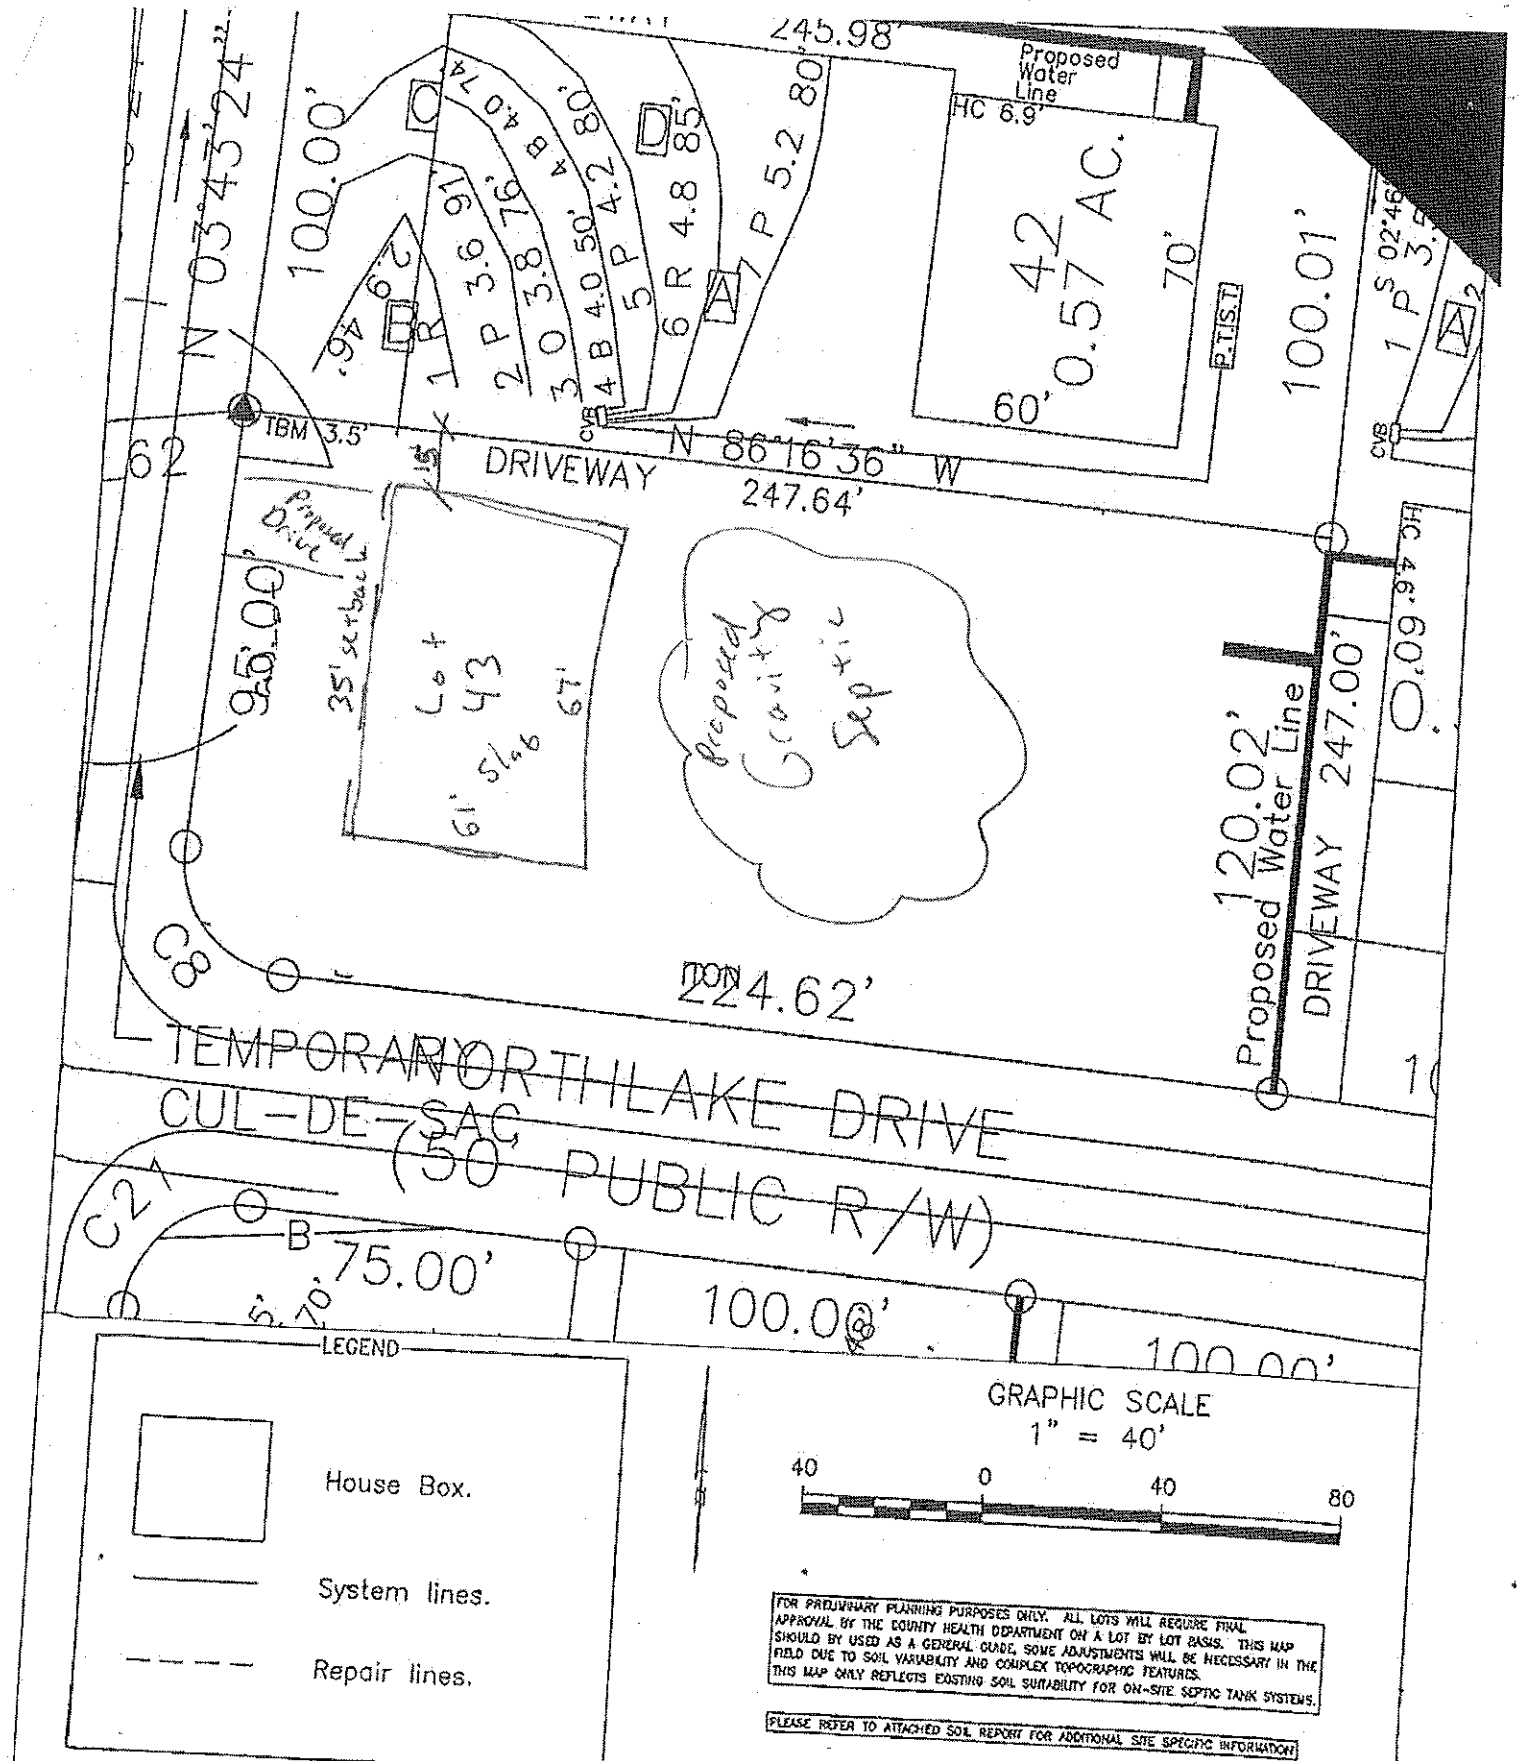

245.98'
Proposed Water Line
HC 6.9'
N 03°43'24" W
100.00'
C
D
B
A
4 B 4.0 74' 80'
3 P 3.8 76' 80'
2 P 3.6 79' 85'
1 R 2.9 45'
4 B 4.0 50' 4.2 80'
5 P 4.2 85'
6 R 4.8 85'
7 P 5.2 80'
0.57 AC.
42
70'
60'
P.T.I.S.T.
100.01'
S 02°46'
1 P
3.
CVS
TBM 3.5'
15' X
DRIVEWAY
N 86°16'36" W
247.64'
62
Proposed Drive
35' setback
95.00'
Lot 43
61' slab 67'
Proposed Gravity Sept. Sys.
HC 6.9'
0.09 AC.
DRIVEWAY 247.00'
Proposed Water Line
120.02'
224.62'
TEMPORARY THILAKE DRIVE
CUL-DE-SAC
(50' PUBLIC R/W)
C21
B
75.00'
100.00'
5.70'
LEGEND
House Box.
System lines.
Repair lines.
GRAPHIC SCALE
1" = 40'
40 0 40 80
FOR PRELIMINARY PLANNING PURPOSES ONLY. ALL LOTS WILL REQUIRE FINAL APPROVAL BY THE COUNTY HEALTH DEPARTMENT ON A LOT BY LOT BASIS. THIS MAP SHOULD BY USED AS A GENERAL GUIDE, SOME ADJUSTMENTS WILL BE NECESSARY IN THE FIELD DUE TO SOIL VARIABILITY AND COMPLEX TOPOGRAPHIC FEATURES. THIS MAP ONLY REFLECTS EXISTING SOIL SUITABILITY FOR ON-SITE SEPTIC TANK SYSTEMS.
PLEASE REFER TO ATTACHED SOIL REPORT FOR ADDITIONAL SITE SPECIFIC INFORMATION
ROLLANS SOIL & ENVIRONMENTAL SERVICES
MAP TITLE: SITE PLAN & DRAINFIELD AREAS
PROJECT NAME: HERITAGE SUBDIVISION
LOCATION/DATE: BETHESDA RD IREDELL COUNTY, NORTH CAROLINA FEBRUARY 2009
JOB # : 01-1391
FILE: C:\JOBS\01-1391
PROJECT MGR: A.L.P.
FIELD WORK: A.L.P.
DRAWN BY: A.L.P.