
Acknowledgement Of
Plans Submittal ONLY!

Date 1/19/16

Justin Henderson Date 1-19-16

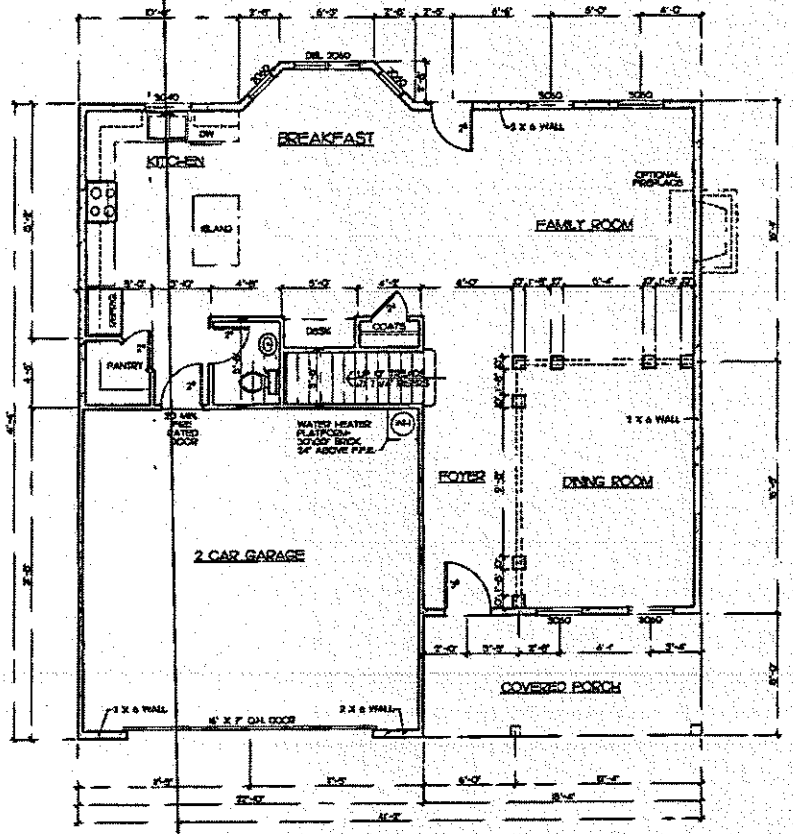

FIRST FLOOR PLAN

SCALE 1/4" = 1'-0"

SQUARE FT SUMMARY

1ST FL.	= 1092 SF	HEATED
2ND FL.	= 1385 SF	HEATED
TOTAL	= 2477 SF	HEATED
GARAGE	= 466 SF	
FRONT PORCH	= 147 SF	

House Plan Design Co.

Michael Ryan Homes

THE ALEXANDER
FIRST FLOOR PLAN


Drawn By: K. PARNELL
Date: 07-11-15
File No.:
File Name: ALEXANDER

Sheet
A-4

Acknowledgement Of Plans Submittal ONLY!

Date 1/19/16

Date 1-19-16

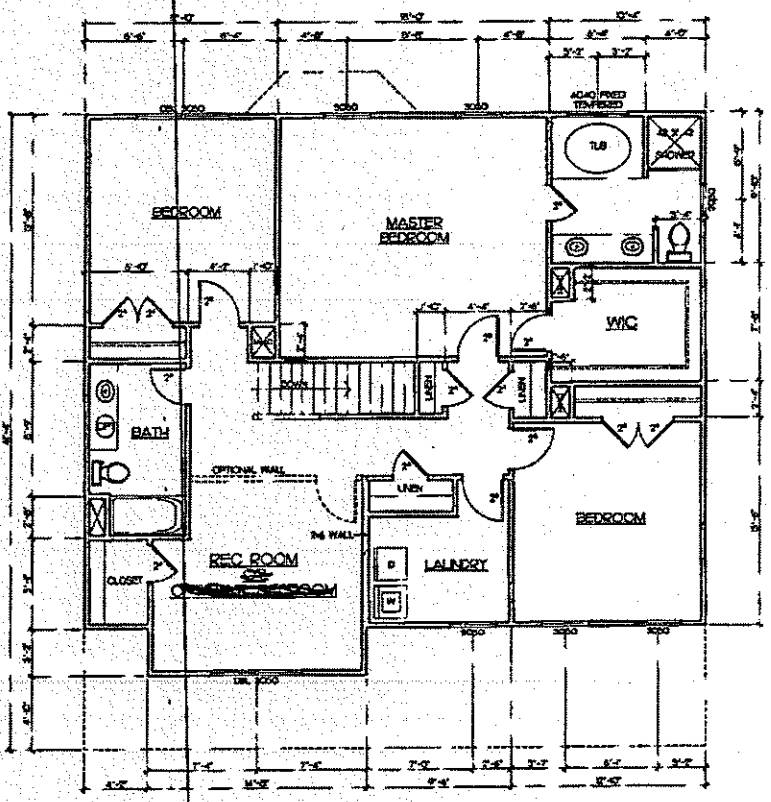

SECOND FLOOR PLAN

SCALE: 1/4" = 1'-0"

House Plan Design Co.

Michael Ryan Homes

THE ALEXANDER

SECOND FLOOR PLAN

Sheet

A-6