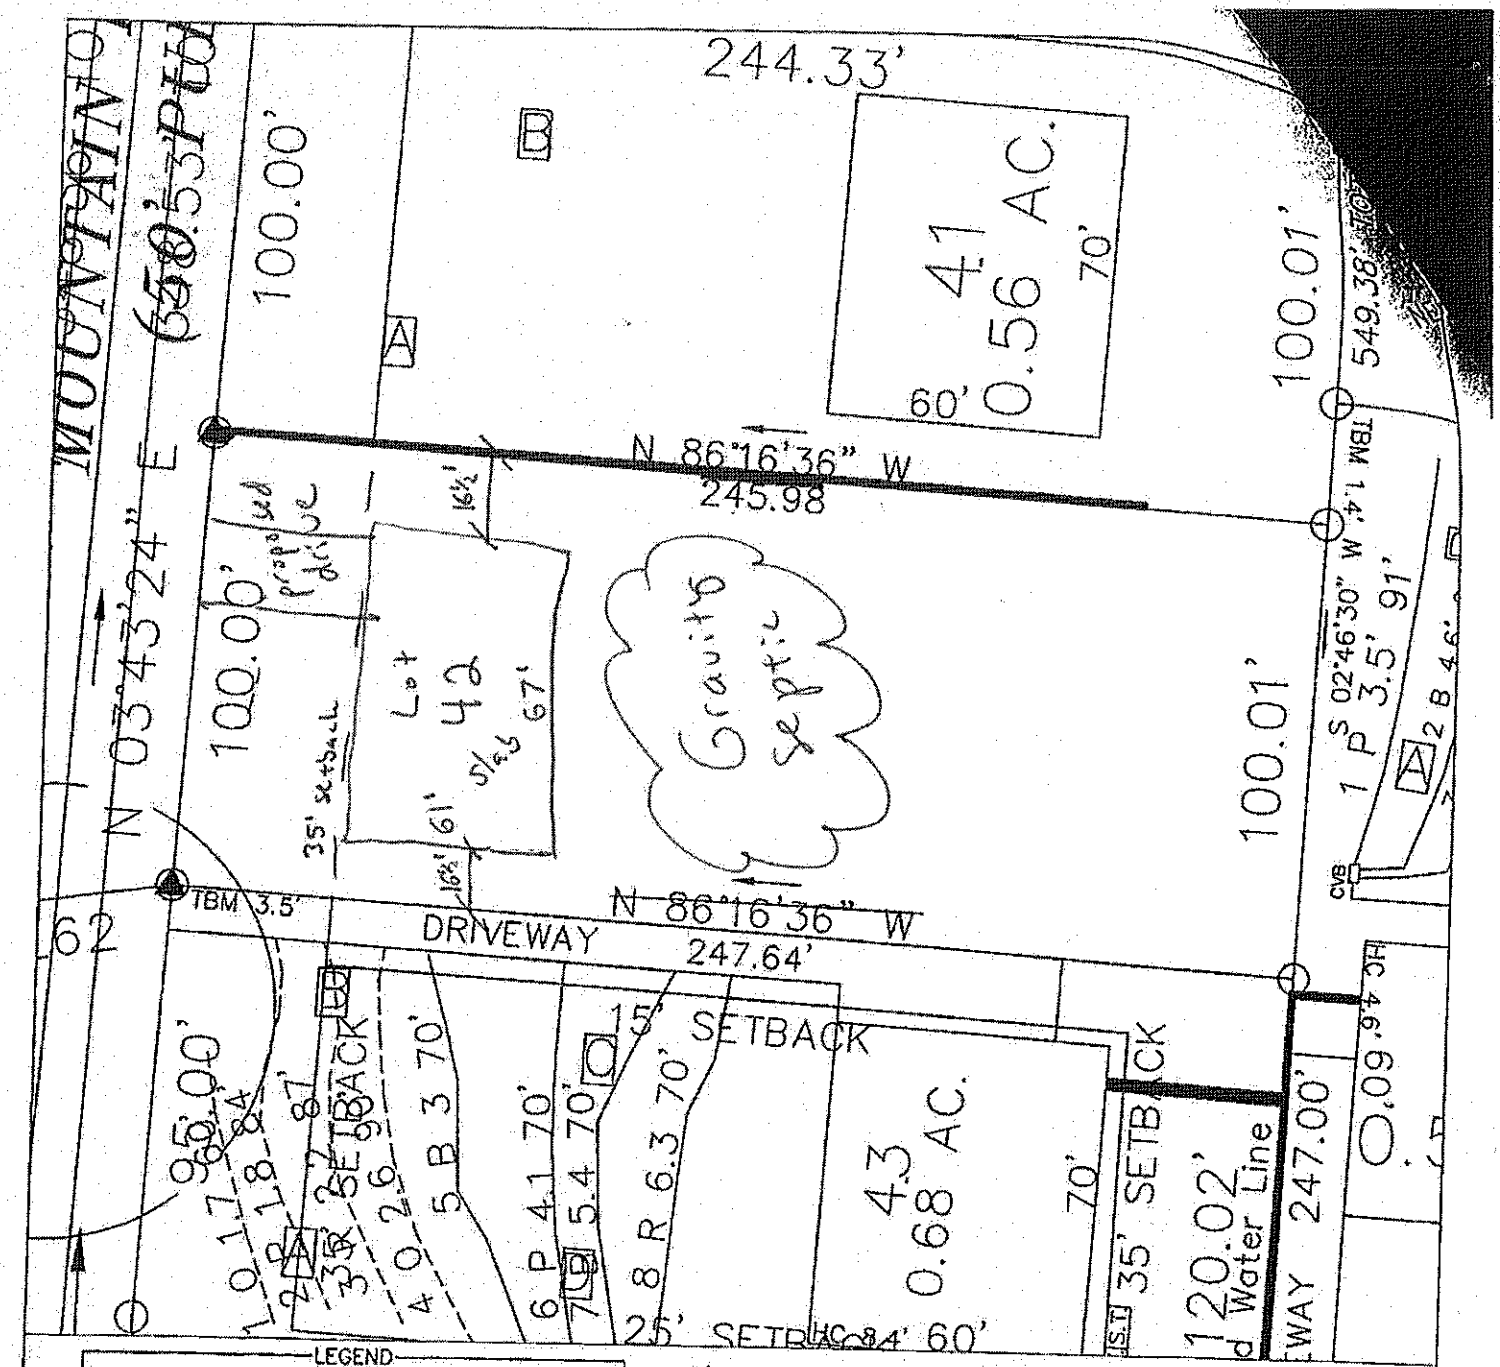


ROLLANS SOIL & ENVIRONMENTAL SERVICES
130 NORTH BROAD STREET SUITE D
MOORESVILLE, NC 28115
PHONE (704) 664-1723
FAX (704) 664-1724

MAP TITLE: SITE PLAN & DRAINFIELD AREAS

PROJECT NAME: NORTHLAKE SUBDIVISION

LOCATION/DATE: BIRKDALE RD IREDELL COUNTY, NORTH CAROLINA FEBRUARY 2006

JOB # : 01-1391
FILE: C:\JOBS\01-1391
PROJECT MGR.: A.L.P.
FIELD WORK: A.L.P.
DRAWN BY: A.L.P.