
Acknowledgement of Plans Submittal ONLY!

APPROVED JUL 26 2016


Date 7-28-16

Date

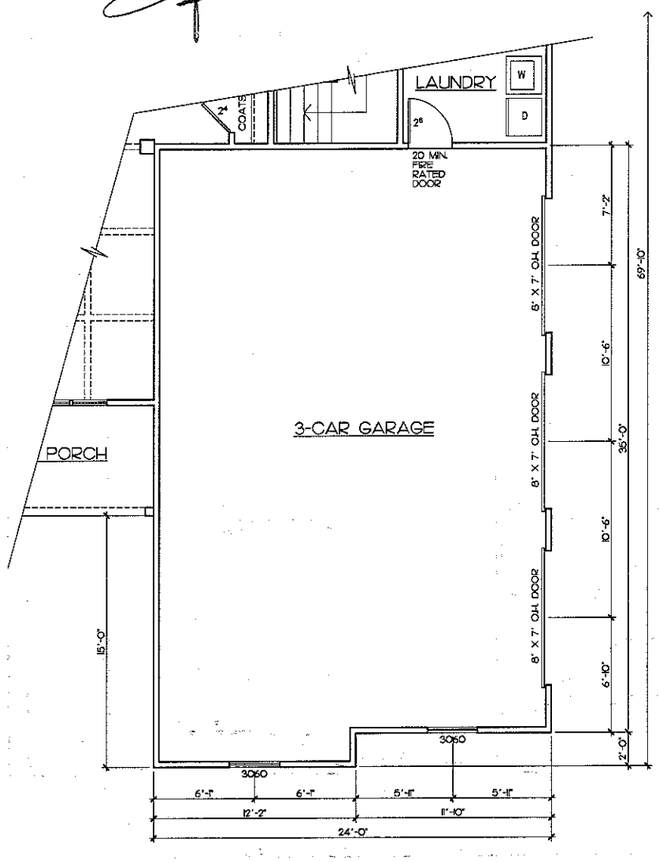

OPTION-3 CAR GARAGE

SCALE : 1/4" = 1'-0"

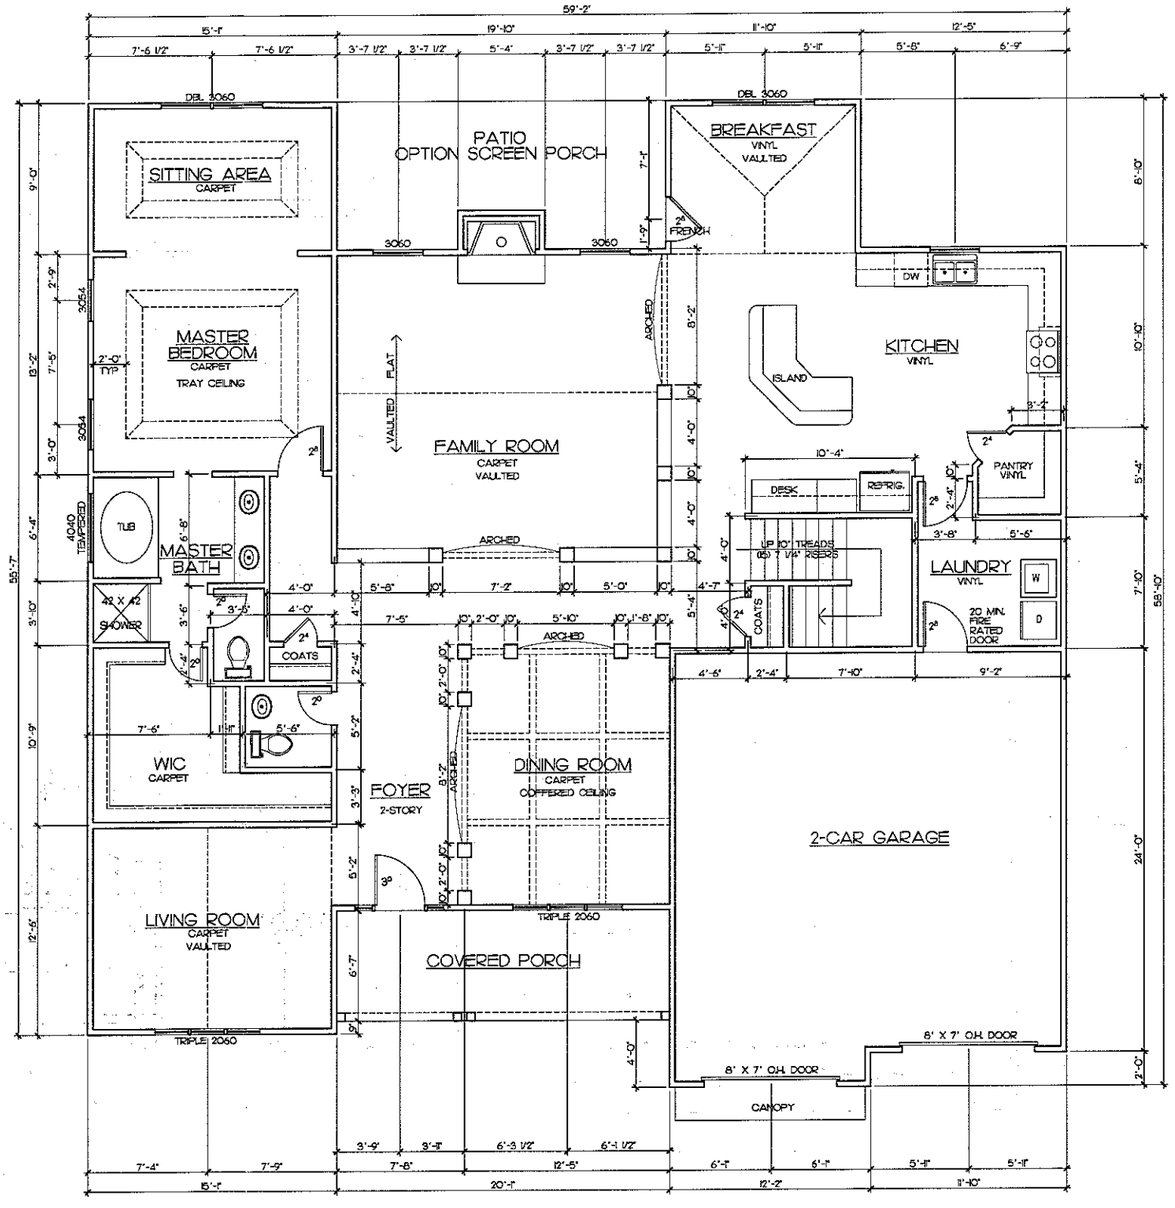

FIRST FLOOR PLAN

SCALE : 1/4" = 1'-0"

SQUARE FT SUMMARY

1ST FL. - 2320 SF HEATED
2ND FL. - 1380 SF HEATED
TOTAL - 3700 SF HEATED

2 CAR GARAGE - 590 SF
3 CAR GARAGE - 855 SF

House Plan Design Co.
Charlotte, N.C.
704-846-8386

HOUSE PLAN DESIGN CO. (K.S. PANNELL) HOUSE PLANS COPYRIGHTED

1. Ownership of Instruments of Service. All reports, drawings, specifications, computer files, field data, notes and other documents and instruments prepared by Architect as instruments of service shall remain the property of Architect. Architect shall retain all common law, statutory and other reserved rights, including the copyright thereto. In the event Architect shall not complete the design services for the Project, then upon final payment to Architect, Owner shall be entitled to use the Instruments of Service prepared as of the termination date of this Agreement solely and exclusively for the Project, provided Owner shall not be in breach or default of any obligation under this Agreement. Owner shall not use the Instruments of Service for any other project or extensions of the Project. Any unauthorized use of the Instruments of Service shall be at Owner's sole risk and without liability to Architect and its consultants.

2. Limited License to Owner. Upon execution of this Agreement, Architect grants to Owner a limited license to use the Instruments of Service solely and exclusively for purposes of constructing, using, maintaining, altering and adding to the Project, provided that Owner substantially performs its obligations, including prompt payment of all sums when due, under this Agreement. Owner shall not use the Instruments of Service for any other project or extensions of the Project. Any unauthorized use of the Instruments of Service shall be at Owner's sole risk and without liability to Architect and its consultants.

3. Limited License to Owner. Upon execution of this Agreement, Architect grants to Owner a limited license to use the Instruments of Service solely and exclusively for purposes of constructing, using, maintaining, altering and adding to the Project, provided that Owner substantially performs its obligations, including prompt payment of all sums when due, under this Agreement. Owner shall not use the Instruments of Service for any other project or extensions of the Project. Any unauthorized use of the Instruments of Service shall be at Owner's sole risk and without liability to Architect and its consultants.

COPYRIGHT STATEMENT

These plans are protected by the Federal Copyright Act of 1990 and other common law statutes. Unauthorized use of these plans without the express and written permission of the architect is prohibited. Reproduction includes, but is not limited to, scanning, photocopying or otherwise duplicating these plans, but does not include the making of such copies by a contractor for the express use limited to the construction of the building for which these plans were specifically prepared. Any unauthorized use will be prosecuted to the full extent of the law. These plans are not to be changed or copied in any form or manner whatsoever nor are they to be assigned to any third party without first obtaining the expressed written permission and consent of House Plan Design Co.

Medallion Construction Group LLC

P.O. Box 2476
Matthews, NC

Project: LAKESIDE MANOR @ CAROLINA LAKES SANFORD, NC

Plan Name: ENGLEWOOD

Sheet Title: FIRST FLOOR PLAN

Drawn By: K. PANNELL

Date: 06-25-2016

REV:

FILE NAME: A4.DWG


SHEET SIZE: 24 X 36

Sheet: A-4


Acknowledgement of
Plans Submittal ONLY!

Date APPROVED JUL 2 6 2016


Date

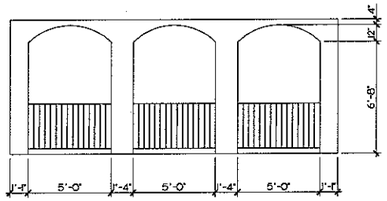

DETAIL A
AT BALCONY

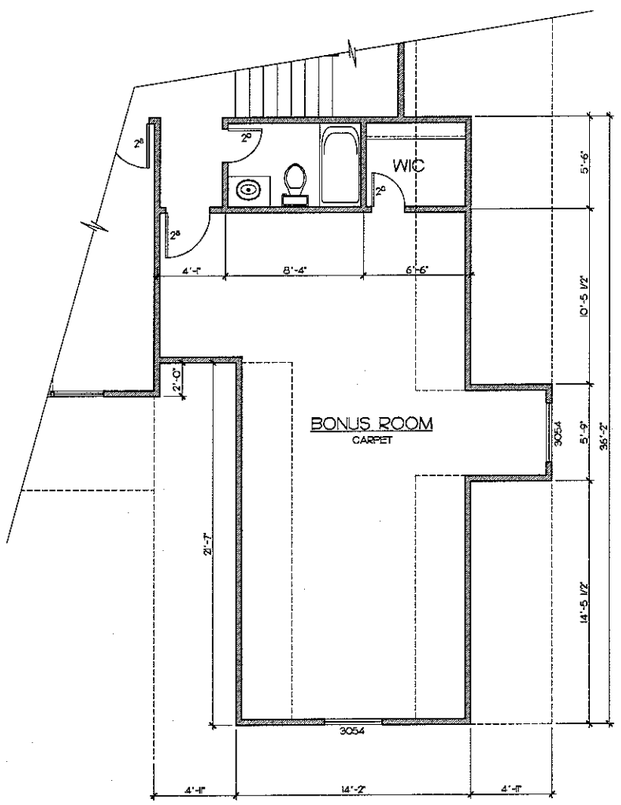

OPTION-3 CAR GARAGE
BONUS ROOM
SCALE : 1/4" = 1'-0"

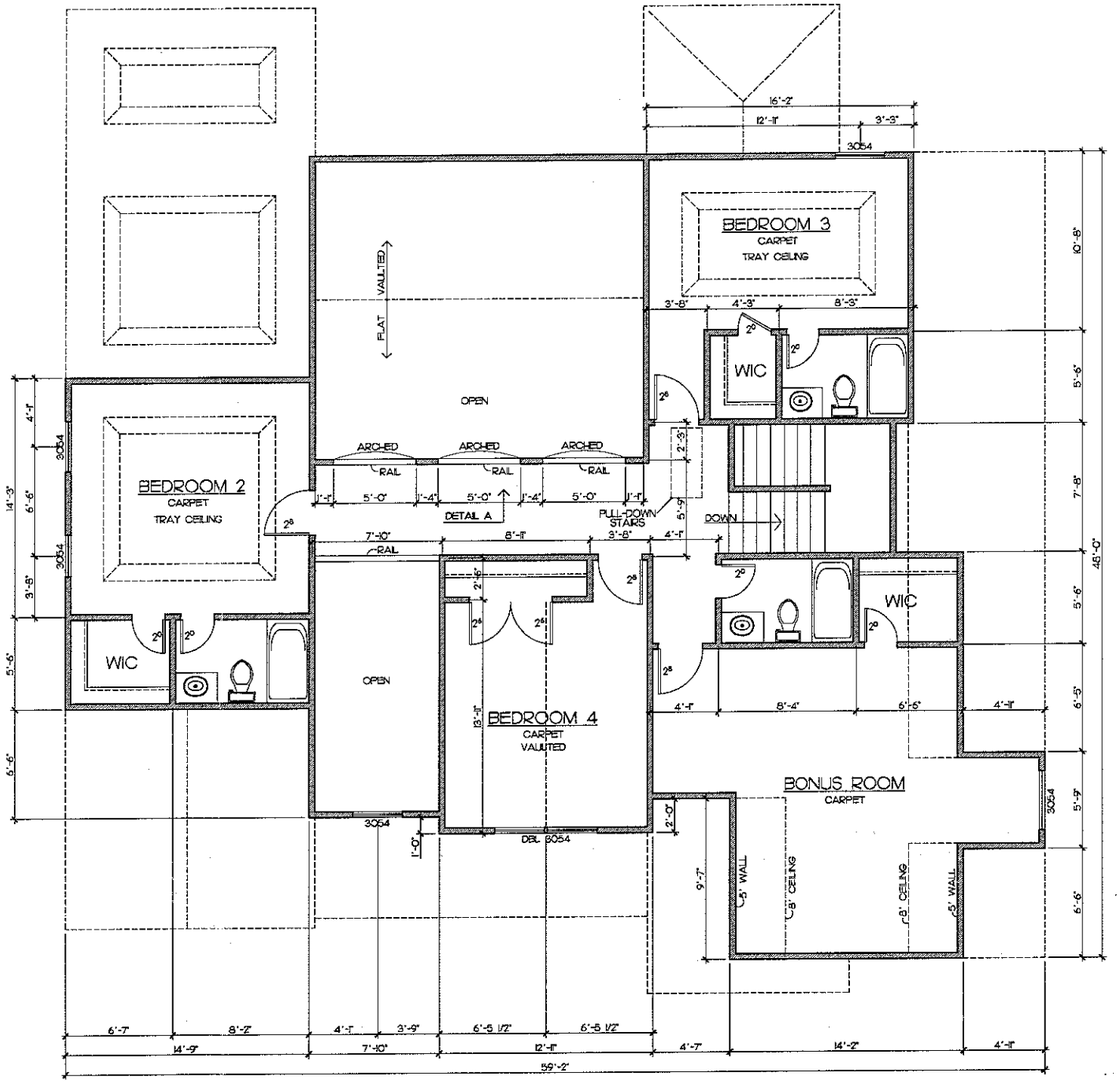

SECOND FLOOR PLAN
SCALE : 1/4" = 1'-0"

House Plan Design Co.
Charlotte, NC
704-846-8336

HOUSE PLAN DESIGN CO./K.L. PANNELL
NOTES & DISCLAIMERS

K. L. Pannell reserves his rights for any home constructed from his plans. It is a violation of the law to copy his plans without his written permission. Any unauthorized use of his plans will be subject to legal action. Any changes made to these plans without the knowledge and written consent of K. L. Pannell will void his seals on the plans and render them unusable.

K. L. Pannell will not be liable for any home constructed from his plans where any changes were made to these plans without the knowledge and written consent of K. L. Pannell. It is the responsibility of the owner and/or builder to employ a registered engineer to make any changes necessary to these plans and certify the changes meet all codes and regulations. Any such changes must be approved by a registered engineer.

K. L. Pannell assumes no responsibility for the construction of any home from these plans. This is the responsibility of the owner and/or builder. Local codes and building practices should be followed when constructing from these plans.

COPYRIGHT STATEMENT

Kim L. Pannell prohibits the reproduction, copying or use in any way, in whole or in part, of these plans without the express written consent of Kim L. Pannell. Violation of this copyright infringement will be vigorously prosecuted to the fullest extent of the law. Use of these plans without permission is a violation of federal copyright laws.

Medallion Construction Group LLC
P.O. Box 2476
Matthews, NC

Project: LAKESIDE MANOR @ CAROLINA LAKES SANFORD, NC
Plan Name: ENGLEWOOD
Sheet Title: SECOND FLOOR PLAN

Drawn By K. PANNELL
Date 07-06-201
REV:
FILE NAME: A6.DWG
SHEET SIZE: 24 X 36
Sheet
A-6