


Lot 37

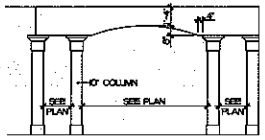

DETAIL A
AT DINING ROOM

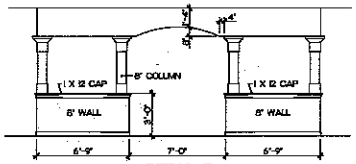

DETAIL B
AT FANILY ROOM

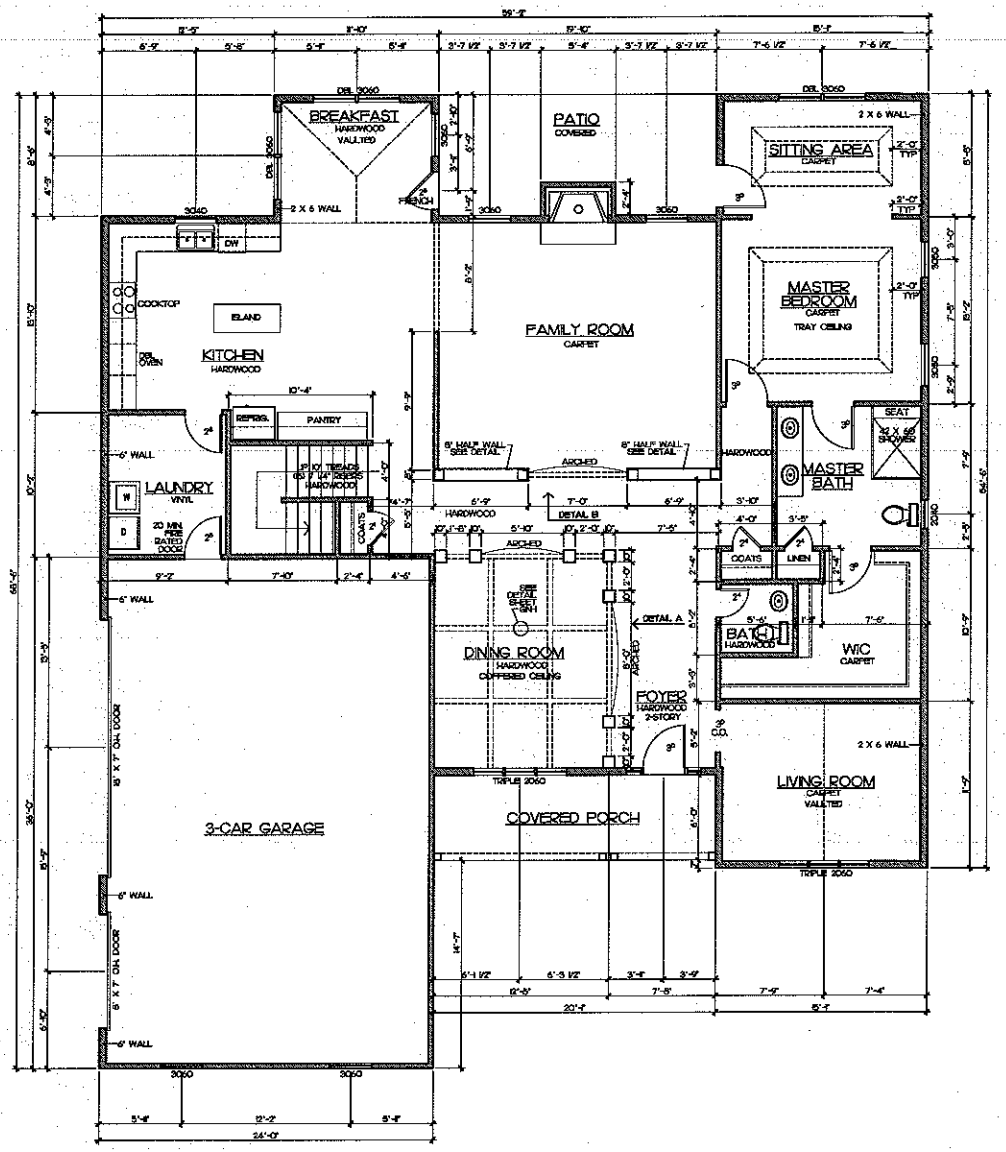

FIRST FLOOR PLAN
SCALE: 1/4" = 1'-0"

SQUARE FT SUMMARY
1ST FL. - 2290 SF HEATED
2ND FL. - 1905 SF HEATED
TOTAL - 4195 SF HEATED
3 CAR GARAGE - 655 SF
FRONT PORCH - 130 SF

4/27/16

4/28/16

House Plan Design Co.

Michael Ryan Homes


Project: NORTHLAKE CLUB
120 WYLIE TRAIL
STATESVILLE, NC

Plan Name: ENGLEWOOD

Sheet Title: FIRST FLOOR PLAN

Drawn By: K. PANNELL
Date: 04-22-2016
REV:
SHEET SIZE: 24 X 36

Sheet: A-4

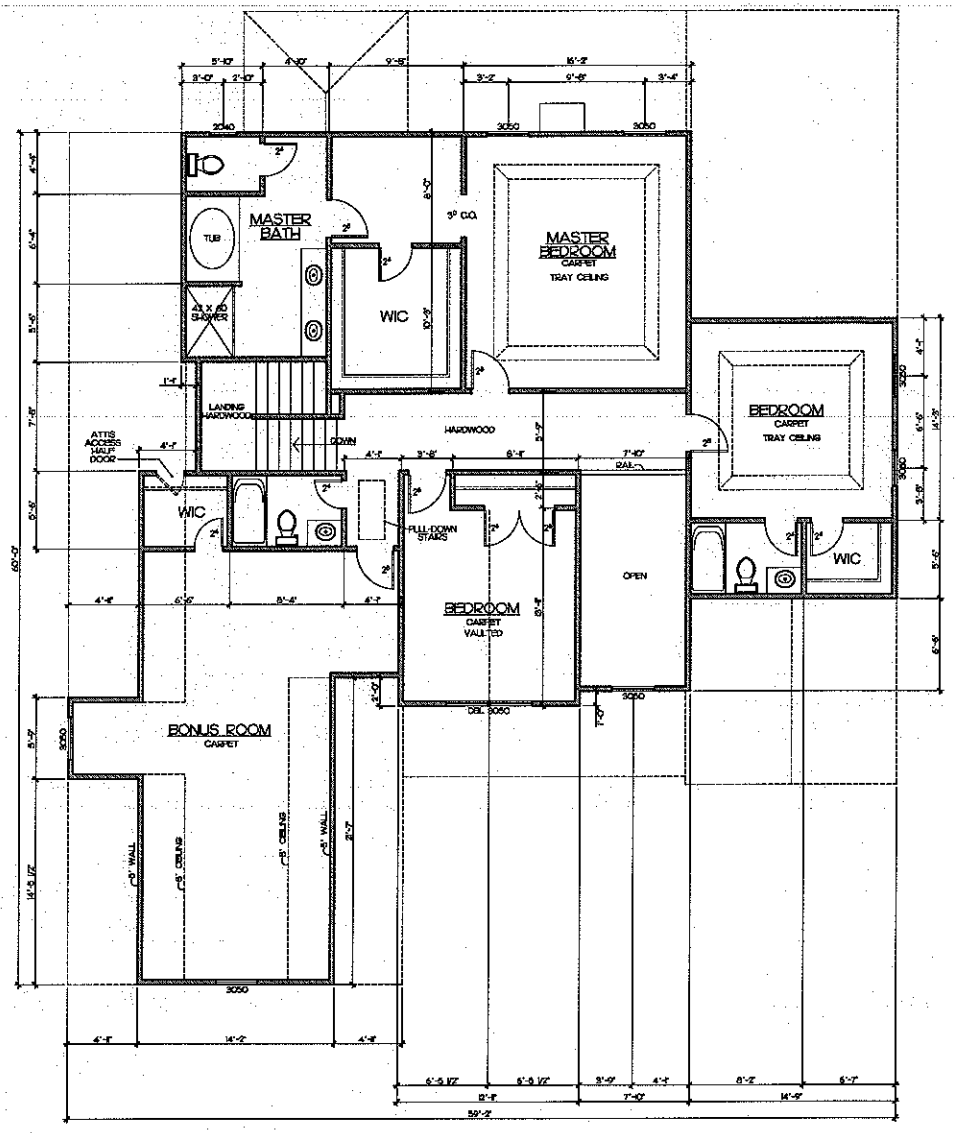

SECOND FLOOR PLAN
SCALE : 1/4" = 1'-0"

4/27/16

4/28/16

House Plan Design Co.

Michael Ryan Homes

PROJECT: NORTHLAKE CLUB
120 WYLIE TRAIL
STATESVILLE, NC

FILE NAME: ENGLEWOOD

SHEET TITLE: SECOND FLOOR PLAN

Drawn By: K. PANNELL
Date: 04-22-2016
REV:

SHEET SIZE: 24 X 36

Sheet
A-6