


DETAIL A
AT DINING ROOM

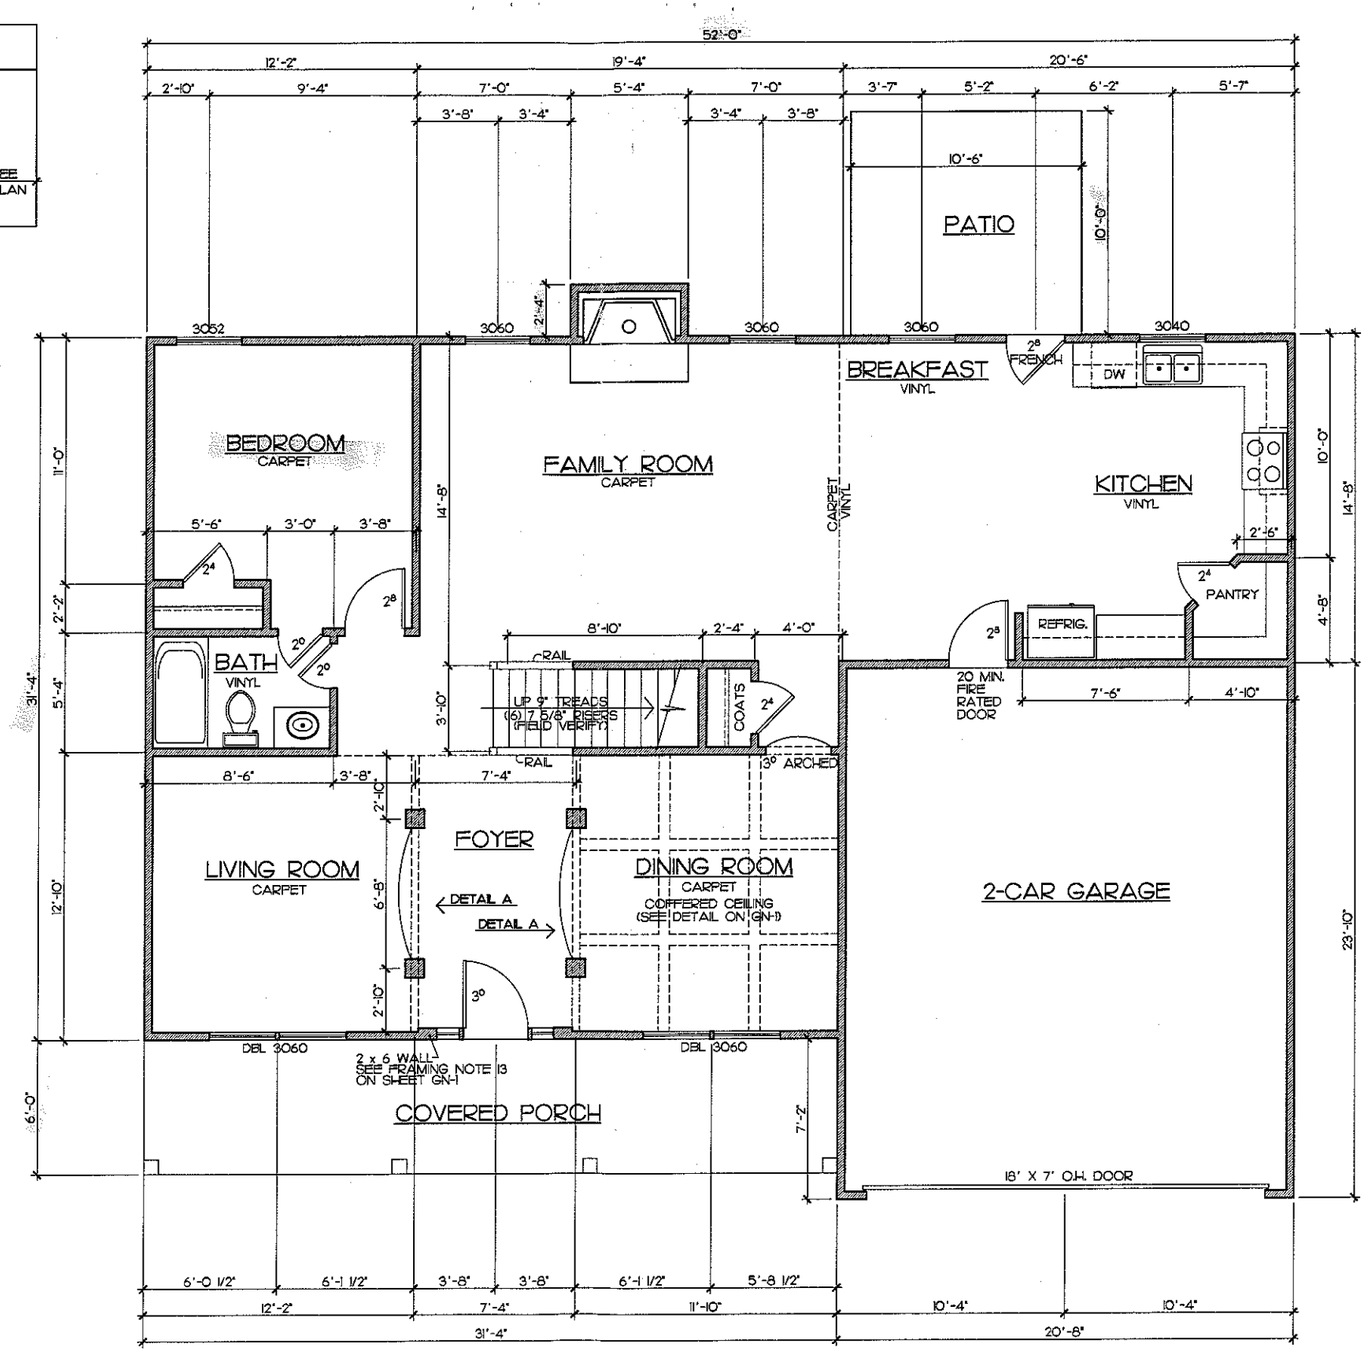

FIRST FLOOR PLAN
SCALE: 1/4"=1'-0"

STANDARD PLAN
SQUARE FT SUMMARY

1ST FL.	1295 SF	HEATED
2ND FL.	1435 SF	HEATED
TOTAL	2720 SF	HEATED
2 CAR GARAGE	485 SF	
FRONT PORCH	190 SF	

Acknowledgement Of
Plans Submittal ONLY!
Signature 5-12-16
Date

50 1

House Plan Design Co.
Charlotte, NC
704-846-6336

HOUSE PLAN DESIGN CO. /K.PANNELL
NOTES & DISCLAIMERS

©Pannell reserves no liability for any home construction from this plan. It is the responsibility of the contractor (LICENSED) to check all dimensions verify ALL DESIGNS prior to completion of construction drawings and permitting. Any changes made to these plans after they have been sold is a responsibility of the owner/ builder. If errors, or discrepancies occur once construction is started, it shall be the builder's responsibility to stop construction and notify the designer prior to construction.

©Pannell will not be liable for any human error or for any changes made to this plan.

©Pannell accepts no responsibility or liability related to engineering problems, soil and structural engineering, framing problems, and all other structural problems. ©Pannell accepts no responsibility or liability for any of engineering associated with this plan. Local inspectors are responsible for their performance.

Local, state and federal building codes take precedence over this plan.


COPYRIGHT STATEMENT

©Pannell retains all intellectual property rights in any and all plans related to documentation submitted to you by ©Pannell. Any unauthorized use of these plans without the express written permission of ©Pannell and the payment of a fee is prohibited. Unauthorized use includes, but is not limited to, preparation or modification of derivative works based on these plans, publication, distribution, or display of these plans to others for purposes of construction, reconstruction, or marketing, or the use of these plans for construction purposes without written permission. Any unauthorized use may result in legal action being taken by ©Pannell to protect its rights as the author and owner of these plans.

Medallion Construction Group LLC
P.O. Box 2476
Matthews, NC

Project: LAKESIDE MANOR @ CAROLINA LAKES SANFORD, NC
Plan Name: THE LONGLEAF
Sheet Title: FIRST FLOOR

Drawn By: K. PANNELL
Date: 07-22-11
REV:
FILE NAME: A4.DWG
Sheet: A-4

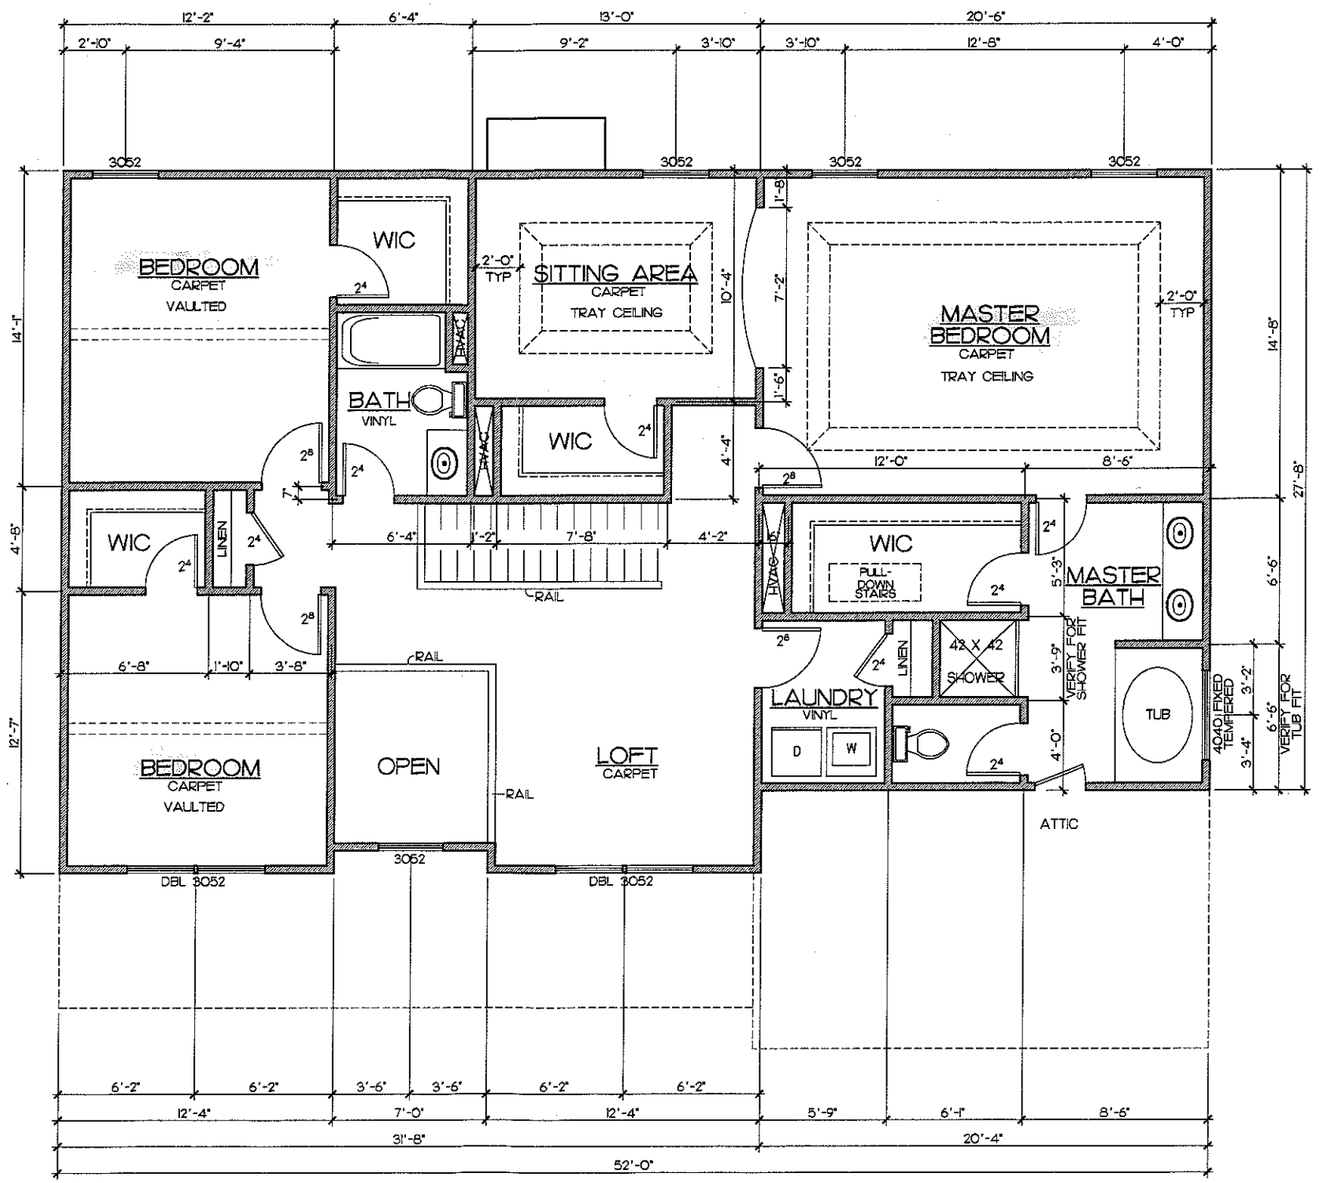

SECOND FLOOR PLAN

SCALE: 1/4"=1'-0"

Acknowledgement Of
Plans Supplied ONLY!
Date 8-12-16
Date

House Plan Design Co.
Charlotte, NC
704-846-6336

HOUSE PLAN DESIGN CO./K.PANNELL
NOTES & DISCLAIMERS

1.Owner assumes all liability for any home construction from this plan. Owner is responsible for all permits required to build this home. Owner is responsible for verifying all dimensions prior to the beginning of construction. Contractor must verify completion with all local building codes. Every attempt has been made in preparation of the drawings to avoid error, any omissions, error and or inconsistencies found, is to be brought to my attention for correction.

2.House will not be liable for any human error or for any changes made to this plan.

3.House accepts no responsibility or liability related to engineering problems, road grade, excavation engineering, grading, fill material or drainage problems on these plans. House accepts no responsibility or liability for any construction performed on this plan, final verification of engineering.

Local, state and federal building codes take precedence over this plan.

COPYRIGHT STATEMENT

1.Owner agrees to reproduction, sale, or use of any kind either electronic or documentation, of any of the plans/contractor for property not clearly their own by completing or owning same. If produced and in violation of this agreement, owner agrees to pay House Design Co. the sum of $5,000.00 per violation. Unauthorized reproduction is subject to any copyright, trademark, patent, trade secret, and/or other rights of ownership reserved by law, the applicable copyright owner(s), known or unknown by House.

Medallion Construction Group LLC
P.O. Box 2476
Matthews, NC

Project: LAKESIDE MANOR @ CAROLINA LAKES SANFORD, NC
Plan Name: THE LONGLEAF
Sheet Title: SECOND FLOOR

Drawn By K. PANNELL
Date 07-22-11
REV:
FILE NAME: A6.DWG
Sheet A-6