
Chris Ebel - Northlake 61

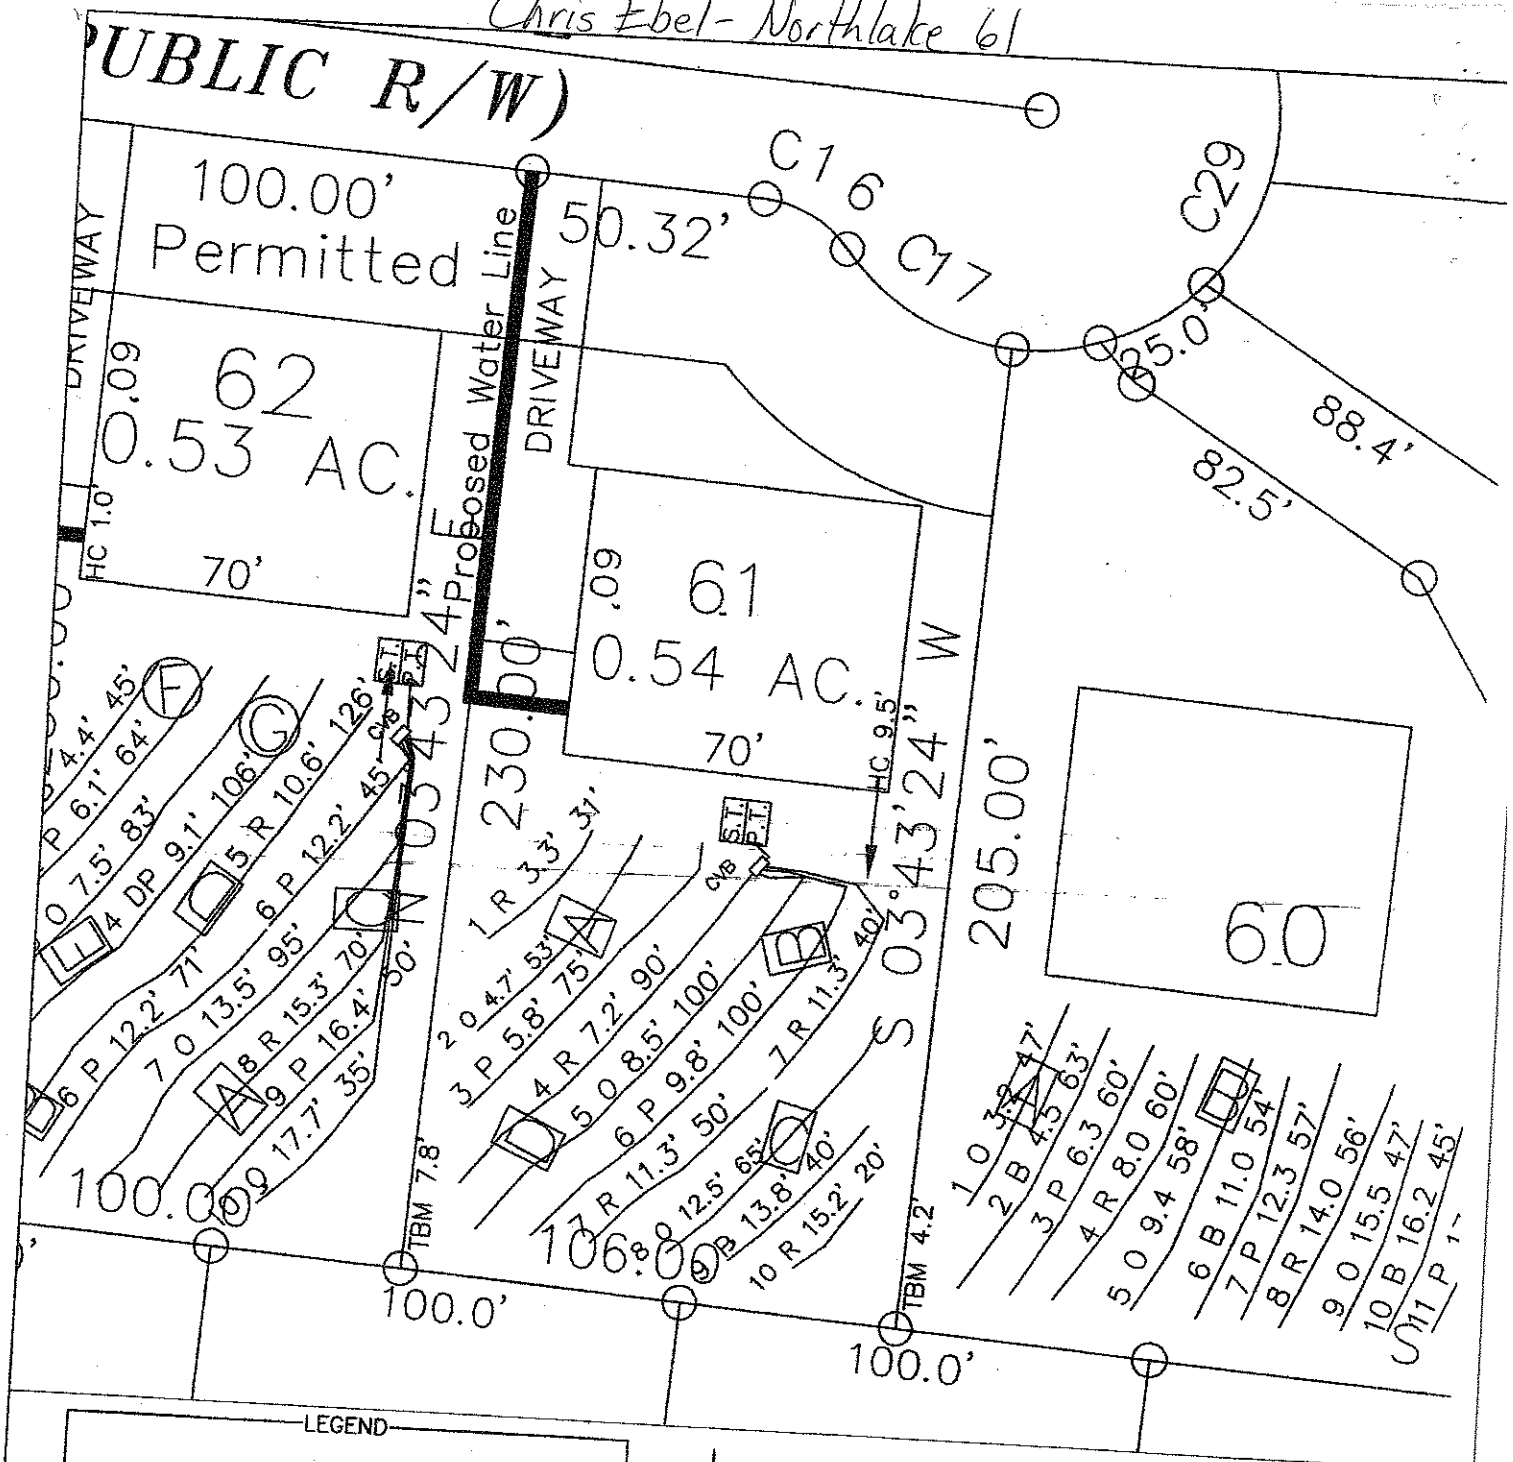

LEGEND

House Box.

System lines.

Repair lines.

GRAPHIC SCALE
1" = 40'

40 0 40 80

FOR PRELIMINARY PLANNING PURPOSES ONLY. ALL LOTS WILL REQUIRE FINAL APPROVAL BY THE COUNTY HEALTH DEPARTMENT ON A LOT BY LOT BASIS. THIS MAP SHOULD BY USED AS A GENERAL GUIDE, SOME ADJUSTMENTS WILL BE NECESSARY IN THE FIELD DUE TO SOIL VARIABILITY AND COMPLEX TOPOGRAPHIC FEATURES. THIS MAP ONLY REFLECTS EXISTING SOIL SUITABILITY FOR ON-SITE SEPTIC TANK SYSTEMS.

PLEASE REFER TO ATTACHED SOIL REPORT FOR ADDITIONAL SITE SPECIFIC INFORMATION

ROLLANS SOIL & ENVIRONMENTAL SERVICES
470 NORTH BROAD STREET SUITE D
MOORESVILLE, NC 28115
PHONE: (704) 658-1723
BRADY FREEMAN, RS
MOBILE: (704) 761-6497
EMAIL: BFREEMAN@YAHOO.COM
ASHLEY ROLLANS, NC LICENSED SOIL SCIENTIST
MOBILE: (704) 736-3546
EMAIL: ROLLANSWINDUSTRIES@NET

MAP TITLE: SITE PLAN & DRAINFIELD AREAS

PROJECT NAME: NORTHLAKE SUBDIVISION

LOCATION/DATE: BETHESDA RD
IREDELL COUNTY, NORTH CAROLINA

JOB # : 01-1391
FILE: C:\JOBS\01-139
PROJECT MGR.: A.L.P.
FIELD WORK: A.L.P.