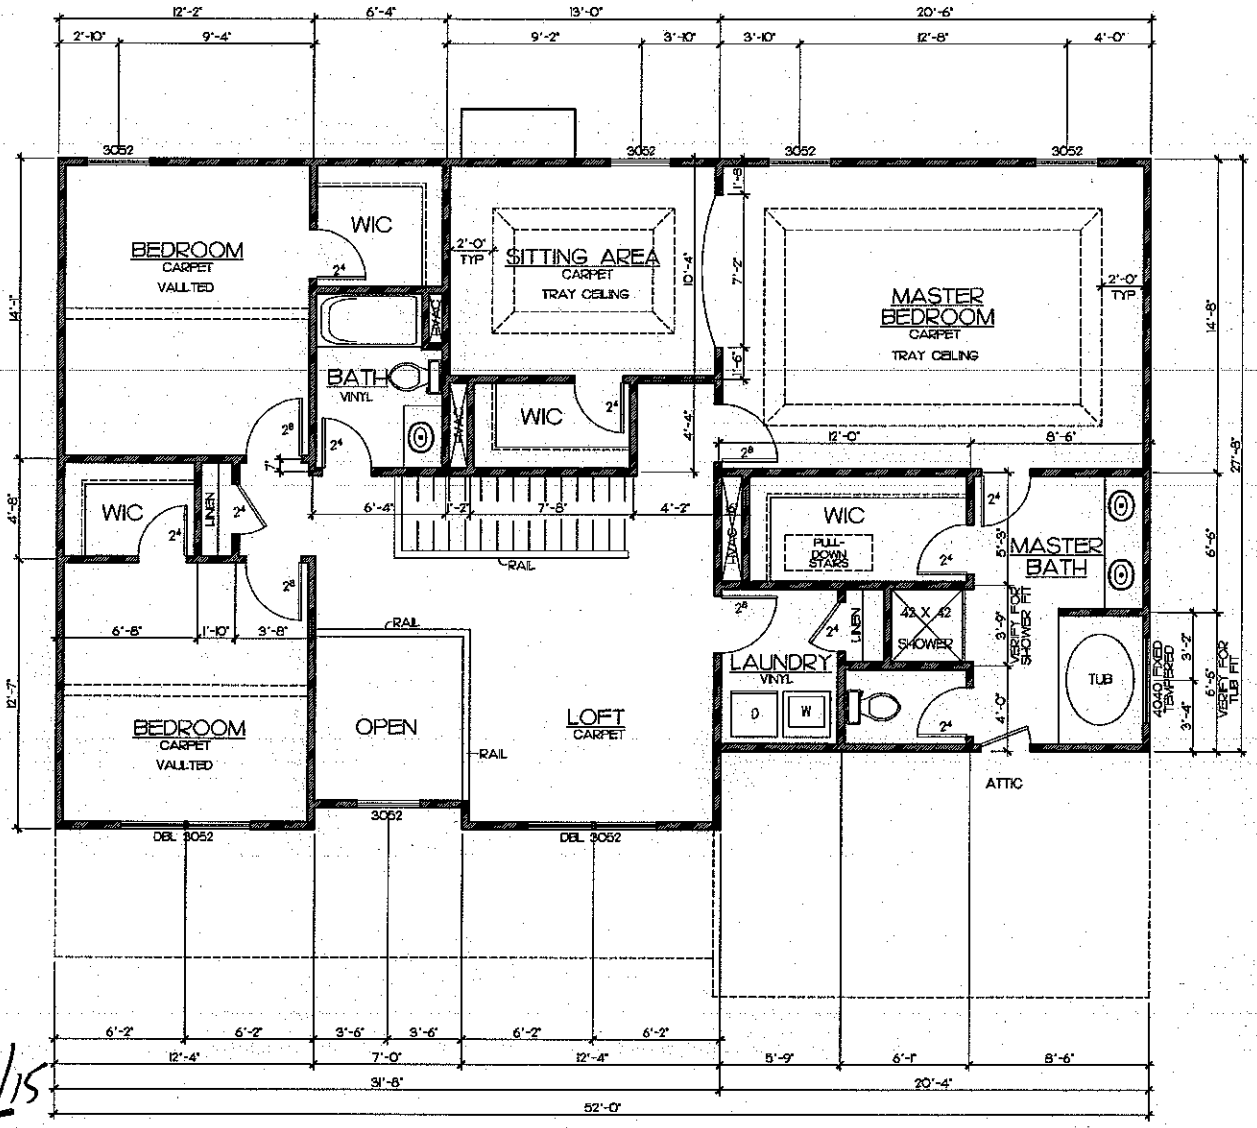


SECOND FLOOR PLAN

SCALE: 1/4"=1'-0"

Acknowledgement Of
Plans Submittal ONLY!
Date
Date 12/18/15

House Plan Design Co.
Charlotte, NC
704-846-8338


HOUSE PLAN DESIGN CO. / K. PANNELL NOTES & DISCLAIMERS

COPYRIGHT STATEMENT


Medallion Construction Group LLC
P.O. Box 2476
Matthews, NC

Project: LAKESIDE MANOR @ CAROLINA LAKES
SANFORD, NC
Plan Name: THE LONGLEAF
Sheet Title: SECOND FLOOR

Drawn By: K. PANNELL
Date: 07-22-11
REV:
FILE NAME: A6.DWG
Sheet: A-6

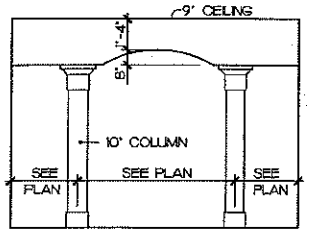

DETAIL A
AT DINING ROOM

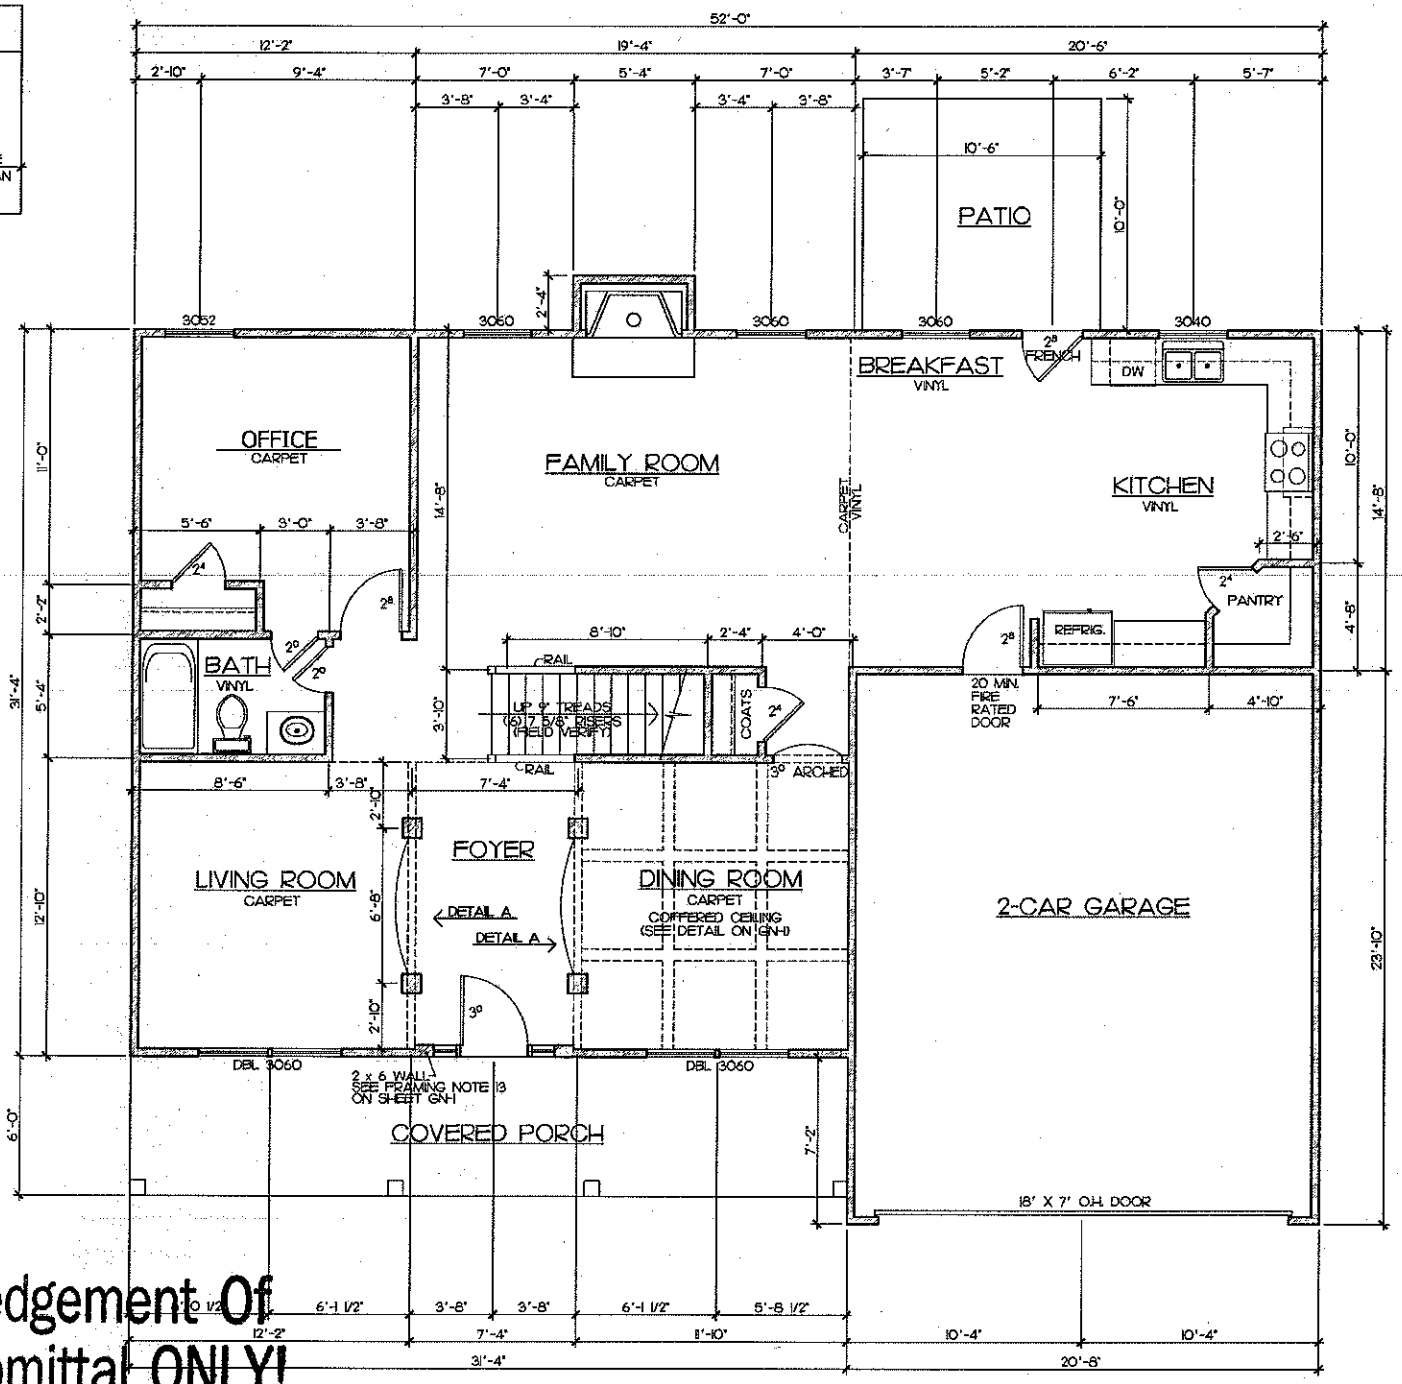

FIRST FLOOR PLAN
SCALE: 1/4"=1'-0"

Acknowledgement Of
Plans Submittal ONLY!

Date _____

Date 12/18/15

STANDARD PLAN
SQUARE FT SUMMARY

1ST FL.	= 1295 SF	HEATED
2ND FL.	= 1435 SF	HEATED
TOTAL	= 2720 SF	HEATED
2 CAR GARAGE	= 485 SF	
FRONT PORCH	= 190 SF	

House Plan Design Co.
Charlotte, NC
704-846-6336

HOUSE PLAN DESIGN CO./K.PANNELL
NOTES & DISCLAIMERS

Owner agrees to hold harmless and indemnify House Plan Design Co. and its employees from any and all claims, damages, losses, liabilities, costs and expenses, including attorney's fees, arising out of or in connection with the use of these plans. Owner shall be responsible for obtaining all necessary permits and approvals. House Plan Design Co. shall not be liable for any delays in obtaining permits or approvals. Owner shall be responsible for all construction means, methods, techniques, sequences and procedures. House Plan Design Co. shall not be liable for any errors or omissions in the construction of the project. Owner shall be responsible for all safety precautions and programs in connection with the project. House Plan Design Co. shall not be liable for any injuries or damages to persons or property. Owner shall be responsible for all insurance coverage. House Plan Design Co. shall not be liable for any claims, damages, losses, liabilities, costs and expenses, including attorney's fees, arising out of or in connection with the use of these plans. Owner shall be responsible for all construction means, methods, techniques, sequences and procedures. House Plan Design Co. shall not be liable for any errors or omissions in the construction of the project. Owner shall be responsible for all safety precautions and programs in connection with the project. House Plan Design Co. shall not be liable for any injuries or damages to persons or property. Owner shall be responsible for all insurance coverage.

COPYRIGHT STATEMENT
All plans, specifications, and drawings prepared by House Plan Design Co. are the property of House Plan Design Co. and are protected by copyright. They may not be reproduced, published, or used in any way without the written permission of House Plan Design Co. Any unauthorized use will be subject to legal action.

Project: LAKESIDE MANOR @ CAROLINA LAKES SANFORD, NC
Plan Name: THE LONGLEAF
Sheet Title: FIRST FLOOR

Drawn By: K. PANNELL
Date: 07-22-11
REV:
FILE NAME: A4.DWG
Sheet: A-4