
Acknowledgement
Plans Submittal ONLY!
Date 3/20/15


Lot 8

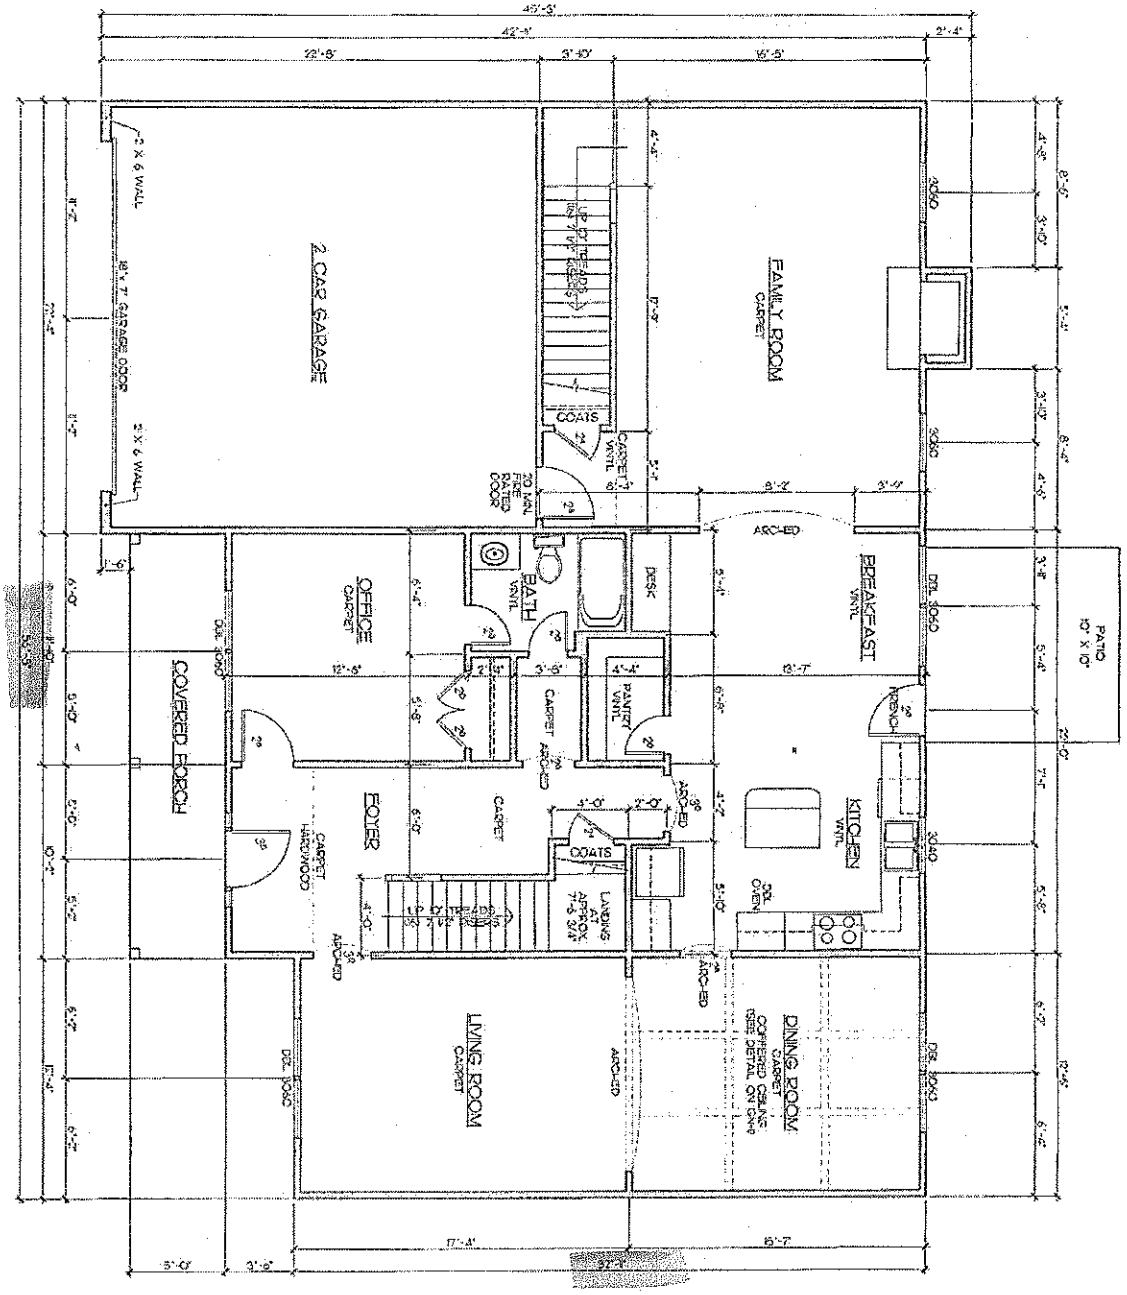

FIRST FLOOR PLAN
SCALE: 1/4"=1'-0"

SQUARE FT SUMMARY
1ST FL. - 1560 SF HEATED
2ND FL. - 1800 SF HEATED
TOTAL - 3460 SF HEATED
GARAGE - 500 SF
FRONT PORCH - 110 SF

A-4	Drawn By: K. FRANCIL Date: 06-13-13 Rev: 06-20-13 UPDATED Full Print: A-4.dwg Sheet:	Project: Michael Ryan Homes Plan Name: CHURCHILL Sheet Title: FIRST FLOOR				House Plan Design Co.

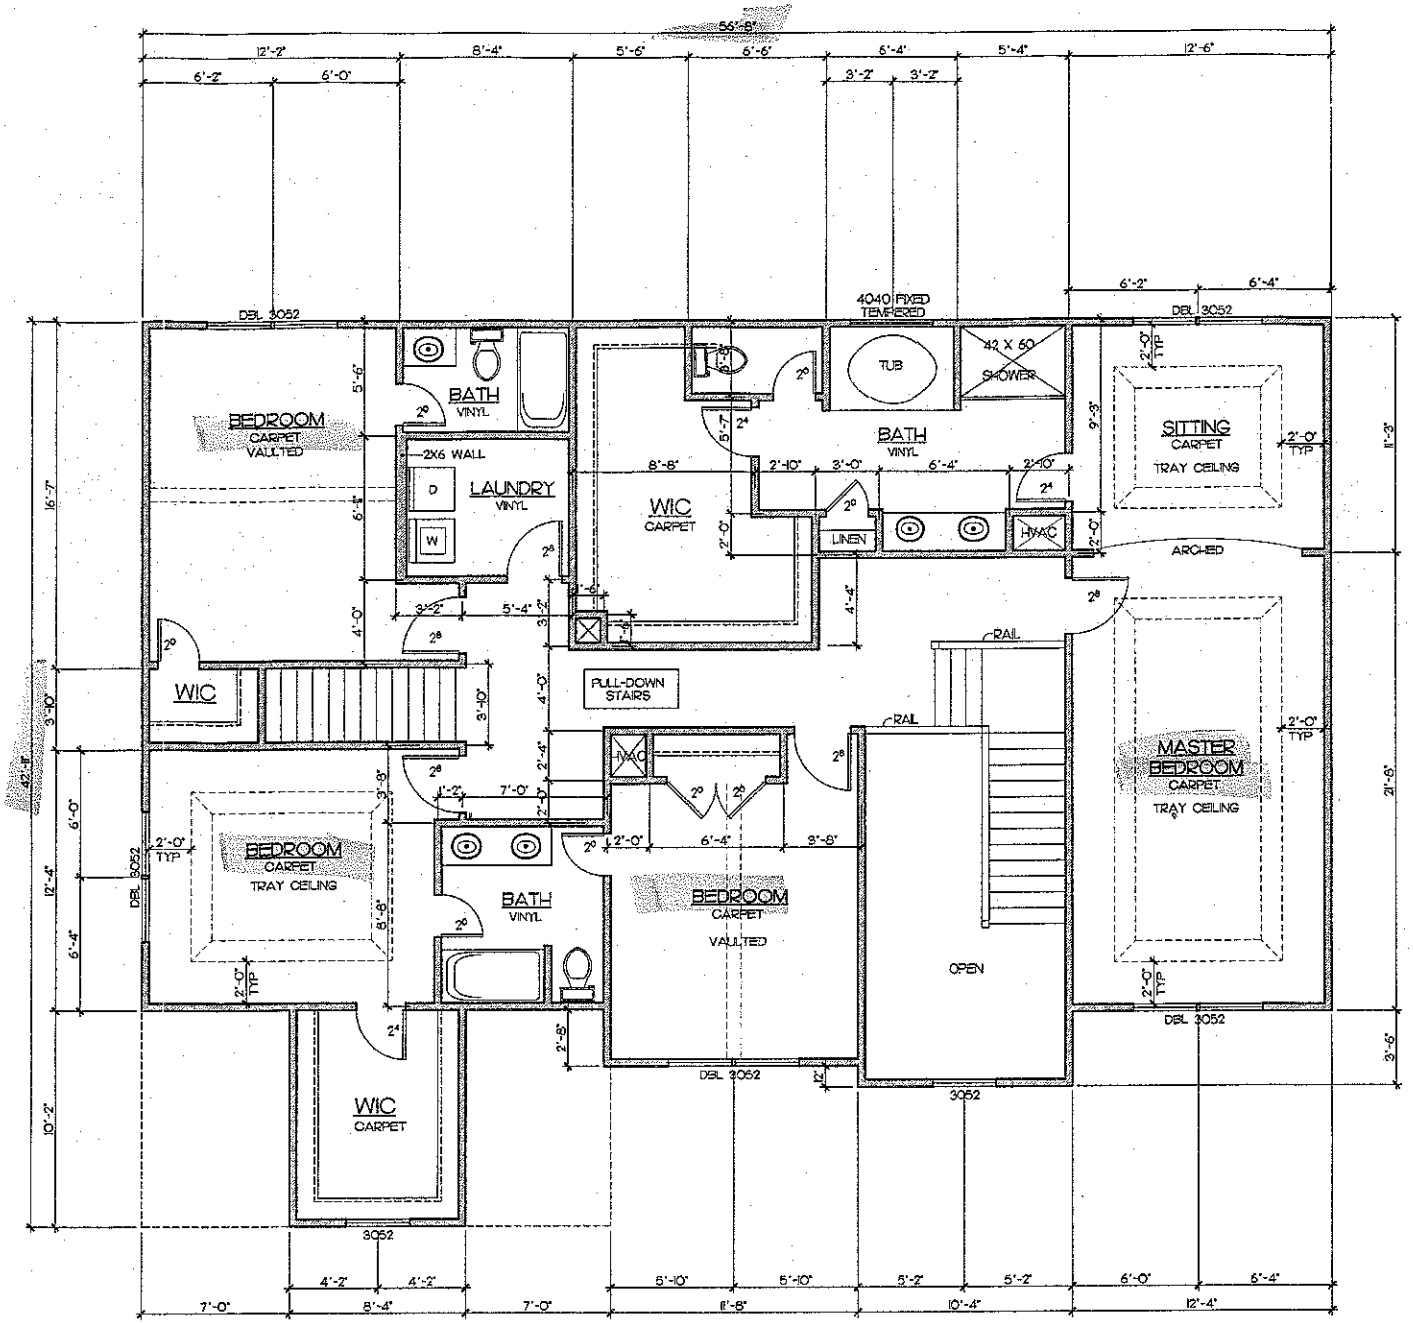

SECOND FLOOR PLAN

SCALE: 1/4"=1'-0"

House Plan Design Co.
Charlotte, NC
704-846-8336

HOUSE PLAN DESIGN CO./K.PANNELL
NOTES & DISCLAIMERS

COPYRIGHT STATEMENT

Project: Michael Ryan Homes
Plan Name: CHURCHILL
Sheet Title: SECOND FLOOR

Drawn By K. PANNELL
Date 06-14-11
REV: 09-20-12 UPDATED
FILE NAME: A6.DWG
Sheet A-6