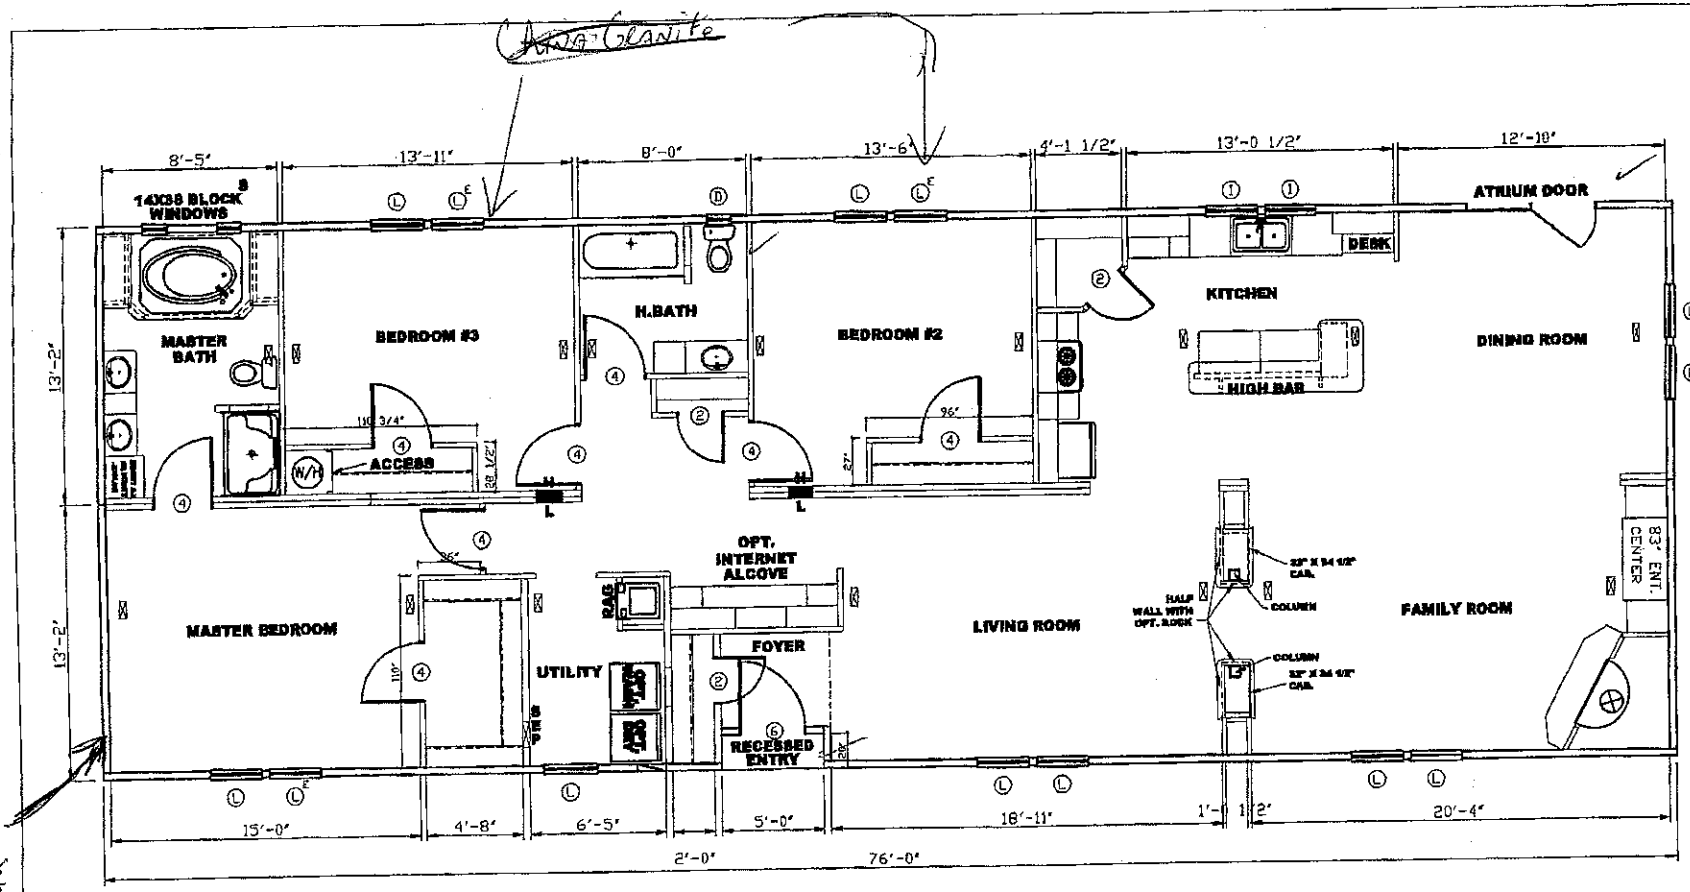


Acknowledgement Of
Plans Submittal ONLY!

Attn: Bruce

Steve Hodson Date 6-13-07

Date 6-13-07

RSO: Mitchell

Final 6/11/07

DOOR SCHEDULE	WINDOW SCHEDULE					
1 – 16" DOOR	A – 30 x 14	J – 30 x 40	S – 46 x 54	ZT – Palladium	AD – Atrium Door
2 – 24" DOOR	B – 14 x 20	K – 30 x 54	T – 61 x 27	AA – Atrium Win.	PW – Pict.Window
3 – 28" DOOR	C – 14 x 27	L – 30 x 60	U – 24 x 24	WINDOW SYMBOLS WITH THE LETTERS 'E' OR 'S' BESIDE THEM DESIGNATE THAT WINDOW AS BEING EITHER AN 'EGRESS' OR 'SAFETY GLAZED' WINDOW	
4 – 32" DOOR	D – 14 x 40	M – 30 x 66	V – 30 x 32		
5 – 34" DOOR	E – 14 x 54	N – 30 x 66	W – 66 x 32		
6 – 36" DOOR	F – 36 x 32	O – 30 x 80	X – 42 x 42	ex. ⓔ^{E} for EGRESS	
7 – 36" DOOR	G – 30 x 27	P – 36 x 54	Y – 76 x 54	ⓢ^{S} for SAFETY GLAZED	
8 – S.G.D.	H – 30 x 35	Q – 40 x 54	Y1 – 76 x 54		
9 – 30" DOOR	I – 30 x 36	R – 60 x 54	Z – Palladium		

2128 SQ.FT. (EXCLUDING PORCH/RECESS)
2128 SQ.FT. (INCLUDING PORCH/RECESS)

NORRIS HOMES	Model #: ELC28763A	Drawing #: 26105 FP
	Date: 04/20/06 Scale: NTS	
Product Designer: CHRIS ALLEN	28' X 76' 3BR ELKMONT	
FLOOR PLAN	Rev:	