

Acknowledgement Of
Plans Submittal ONLY!
Date 12-8-10
Date

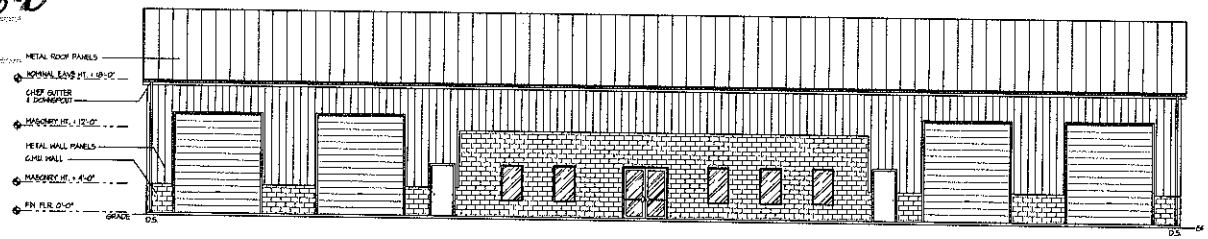


1 PROPOSED FRONT ELEVATION
B1.0 1/8" = 1'-0"

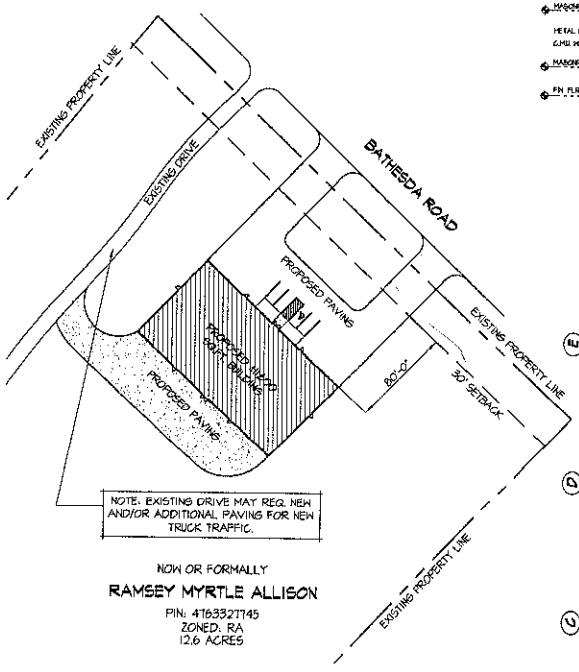

NOTE: EXISTING DRIVE MAY REQ. NEW AND/OR ADDITIONAL PAVING FOR NEW TRUCK TRAFFIC.

NOW OR FORMALLY
RAMSEY MYRTLE ALLISON
PIN: 4763327745
ZONED: RA
12.6 ACRES

3 PROPOSED SITE LAYOUT
B1.0 NOT TO SCALE

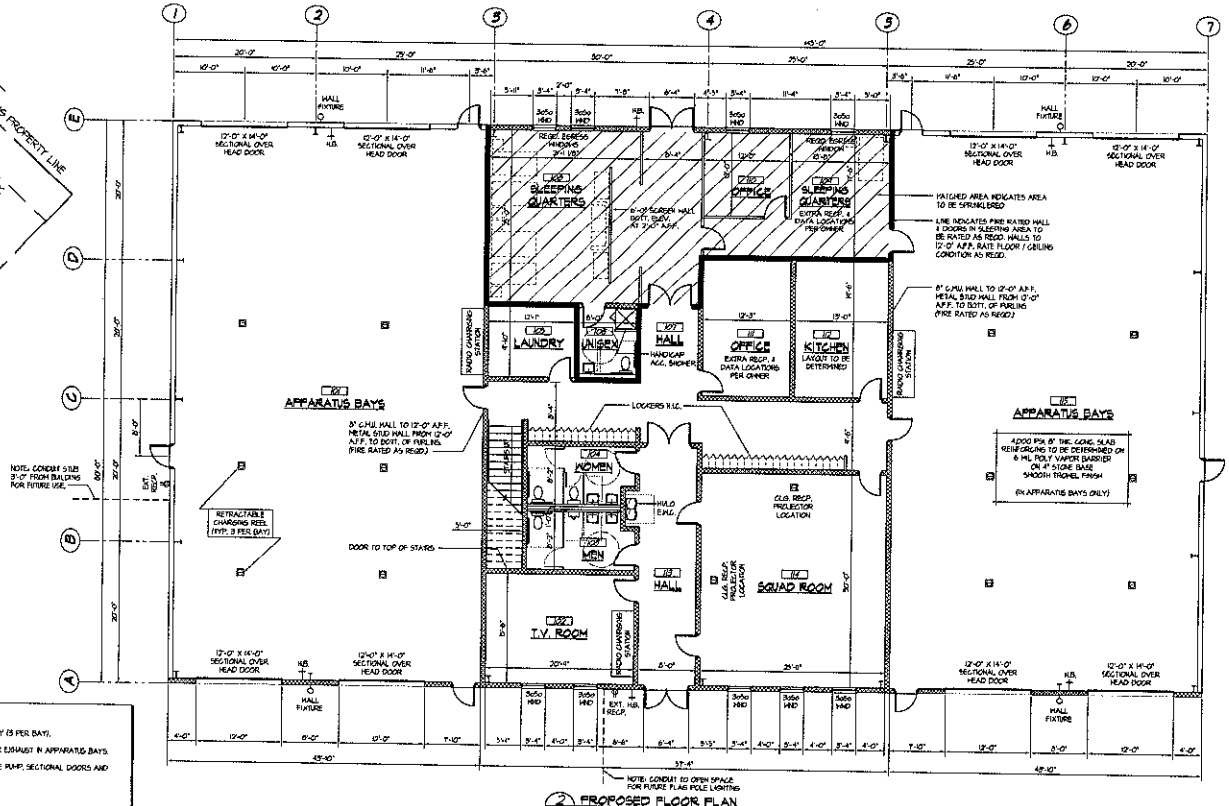

2 PROPOSED FLOOR PLAN
B1.0 1/8" = 1'-0"

OWNERS ELECTRICAL NOTES:
RETRACTABLE REELS FOR CHARGES AT EACH BAY (3 PER BAY).
PROVIDE PROVISIONS IN ELECTRICAL PANELS FOR EXHAUST IN APPARATUS BAYS.
PROVIDE EMERGENCY GENERATOR TO POWER FIRE PUMP, SECTIONAL DOORS AND MINIMUM LIGHTING.

PRELIMINARY PLANS
DO NOT USE FOR CONSTRUCTION

G.L. WILSON BUILDING COMPANY
Commercial and Industrial Construction Since 1945

PRELIMINARY PLANS
ALL INFORMATION CONTAINED WITHIN THIS SHEET SHALL BE CONSIDERED AS PRELIMINARY AND SHALL NOT BE USED FOR CONSTRUCTION PURPOSES.

THIS DRAWING IS THE PROPERTY OF THE CONTRACTOR. REPRODUCTION OR REUSE IN PART OR IN WHOLE, WITHOUT WRITTEN PERMISSION IS FORBIDDEN.
© COPYRIGHT 2010

ISSUES/REVISIONS

REV.	DATE	DESCRIPTION	BY
1	9-9-10	GENERAL REVISION	DRW
2	9-27-10	OWNER ELEC. NOTES	DRW

DESIGN NO.: 2010-0-19 | DRAWN BY: DSG
ISSUED DATE: August 26, 2010

Proposed Building For:
Wayside Volunteer Fire Department
Statesville, North Carolina

PROPOSED FLOOR PLAN & ELEVATION & SITE LAYOUT

B1.0