
CARTER ROAD Floor Plan

771

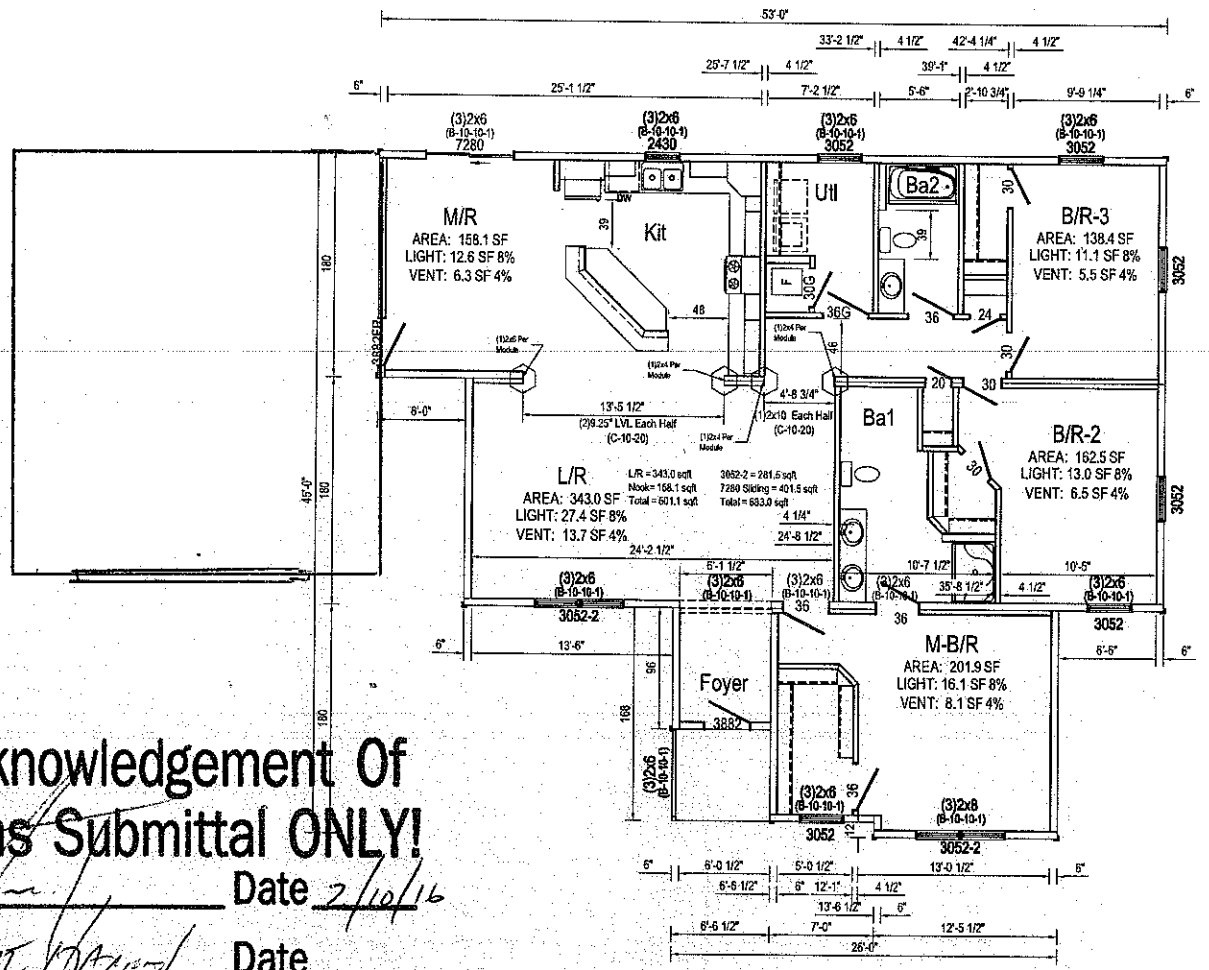

43.3 11

Acknowledgement Of Plans Submittal ONLY!

_____ Date 2/10/16

_____ Date _____

Notes:
1. Exterior opening headers and jack studs are SPF #2 unless otherwise noted.
2. Sidewall headers may use alternate construction per section B-10 of Systems Manual.
3. LVL's where specified to be minimum of 1 1/2" wide, M.O.E. = 2.0 and fb = 2900 PSI.

See Schedules and General Notes Page

Note:
* LVLs noted must extend past column on at least one end 24" minimum and be overlayed with OSB sheathing.

APPROVED BY
NTA INC. 1/15/2016
Approval of this document does not authorize or approve any deviation or deviations from the requirements of applicable State Laws.
Michael Faller

Builder: R-Anell Housing Group, LLC - Subsidiary of The Commodore Corp.	Callout:	Revisions Date	Number	Scale: 1/8" = 1'-0"	Date: 01/11/2016	Cust: Fasano	Model/Eng. No.: F4552441-A3		
Title: Floor Plan				Drawn By: DW	Reference: FH1410	Dir: Synergy	Pg.: FP		
						S/N: .			

2/10/16