


APPROVED JUN 0 9 2016

MICHAEL ATHANAS & ASSOCIATES
LICENSED SOIL SCIENTIST
561 Ennis Rd.
Weddington, NC 28173
(704) 576-3887


Reference: Data Sheet for 104 Redwood Ln., Cedar Hills SD Lot 19
House Footprint: See attached plan
Building Setbacks: 35' front/rear, 15' side
Water Source: City water
Number of Bedrooms: 3/360 GPD
Proposed LTAR: N/A (Existing system)
Existing System Type: Conventional
Proposed Repair System Type: N/A (1973 Deed)
Distribution: Distribution box
Septic Tank Size: Existing
Proposed Trench Bottom: N/A

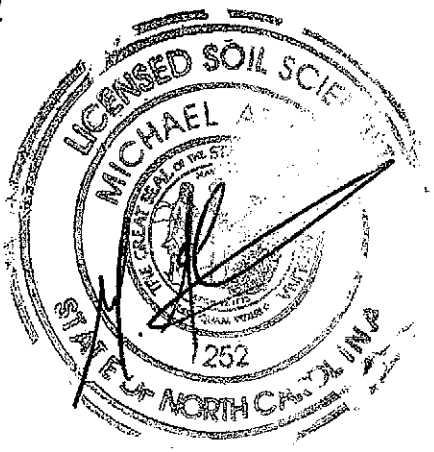

Line	Design Length	Actual Length
Orange 1		150'
Blue 2		150'

Initial System: 300' **Repair System:** N/A

Comments:
This is an existing system inspection for a pool. The actual installation and the existing permit differ slightly. MA&A's site plan shows the actual lay out for the septic tank and lines. The fences lay along the property lines. The plat we are working from is the original plat recorded with the Register of Deeds in 1973. The scale of this plat seems to be off slightly. The side lines are the right lengths on the plat but the front and rear lines are off.

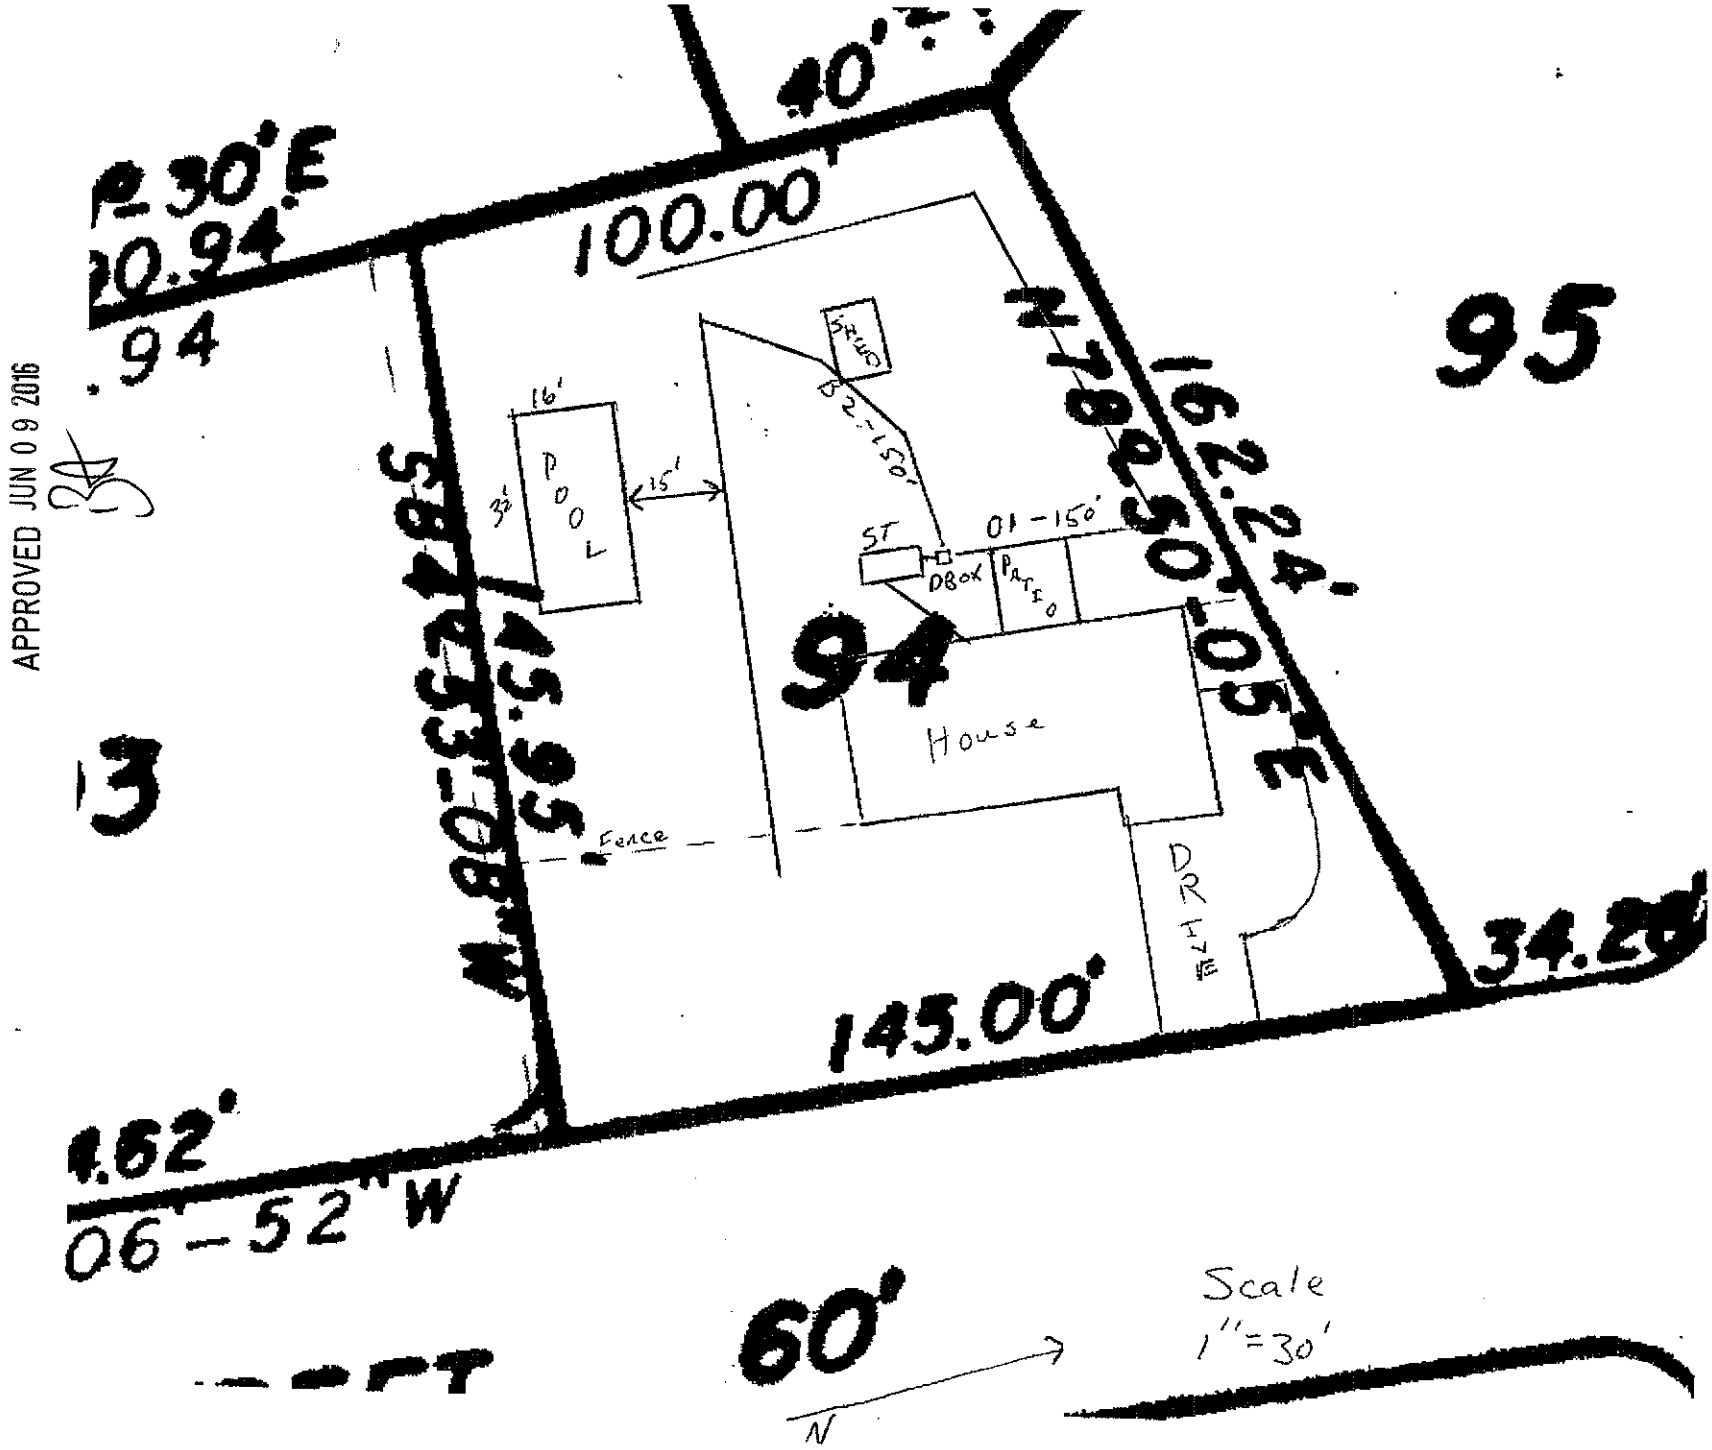
APPROVED JUN 0 9 2016
40'
N 30° E
20.94'
100.00'
94
95
N 78° 50' 05" E
162.24'
N 80° 33' 48" W
145.95'
13
94
House
POOL
16'
15'
32'
SHED
32 - 150'
ST
01 - 150'
DBOX
PATIO
Fence
DRIVEWAY
145.00'
34.28'
4.62'
06 - 52" W
60'
Scale
1" = 30'
N