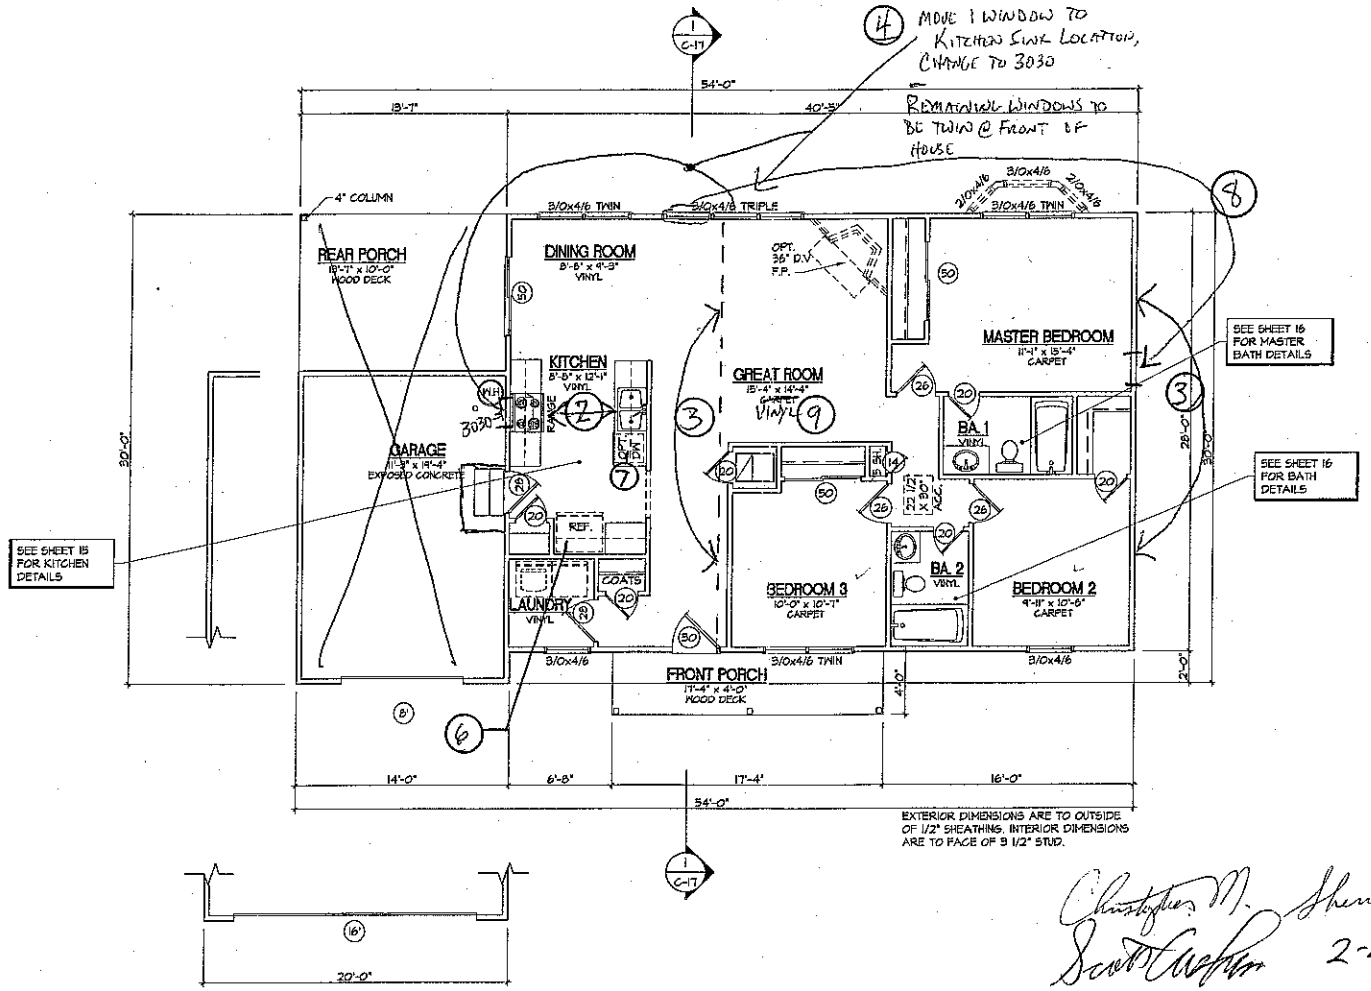



Christopher M. Shirell 2-2-04

Scott Eichler 2-2-04

DBH 10/30/2003

1st FLOOR PLAN
1/8" = 1'-0"

WAYNE HOMES
Building better for less.

| REVISIONS | |
|---|---|
| No. | Date |
| 1 | XX-XX-XXXX |
| 2 | XX-XX-XXXX |
| 3 | XX-XX-XXXX |
| 4 | XX-XX-XXXX |
| 5 | XX-XX-XXXX |
| 6 | XX-XX-XXXX |

© COPYRIGHT 2000 WAYNE HOMES

NOTICE

DO NOT SCALE DRAWINGS

1-1128 -C

1st FLOOR PLAN

INDEPENDENCE SERIES

| | |
|---|---|
| DESIGN REFERENCE CODE | WYN0001 |
| DRAWN BY/CHECK BY | ASC-KDH1 BWJ |
| ISSUE DATE | 01/30/03 |
| PLAN NUMBER | 1128 |
| CAD FILE NAME | 1128C005 |
| SHEET NUMBER | C-5 of 17 |