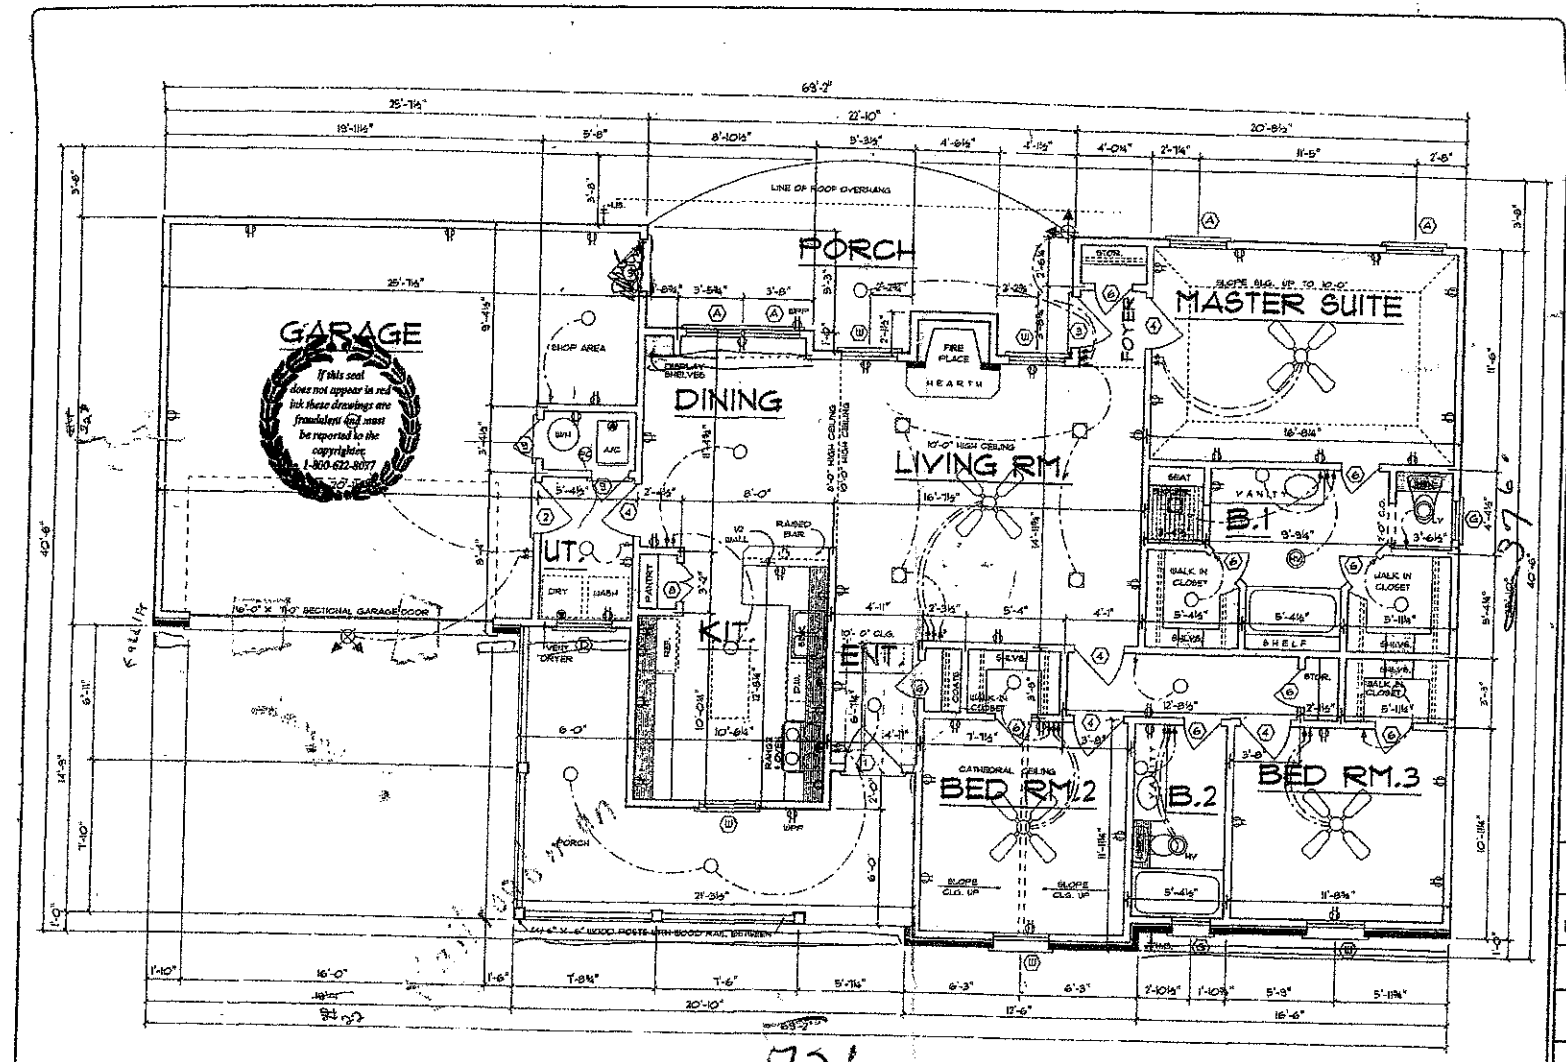


FLOOR PLAN

SCALE 1/4" = 1'-0"

LIVING	1394 SQ. FT.
GARAGE	459 SQ. FT.
PORCHES	375 SQ. FT.
TOTAL SLAB	2228 SQ. FT.

THESE PLANS ARE PROTECTED UNDER COPYRIGHT LAW. REPRODUCTION BY ANY MEANS, ELECTRONIC OR MECHANICAL, INCLUDING BUT NOT LIMITED TO PHOTOCOPYING, RECORDING OR STORAGE IN ANY DATABASE AND/OR RETRIEVAL SYSTEM, OR DISTRIBUTION OF THESE PLANS, IN WHOLE OR IN PART, WITHOUT THE PRIOR WRITTEN PERMISSION OF THE COPYRIGHT OWNER IS PROHIBITED. ONLY ONE (1) SET OF BUILDING PLANS MAY BE PURCHASED FOR EACH HOUSE CONSTRUCTED. ONE SET OF PLANS IS LICENSED FOR ONE (1) HOUSE ONLY. ADDITIONAL SETS OF PLANS MAY BE PURCHASED FOR USE BY BONA FIDE CUSTOMERS ONLY. ©

RONALD K. DICK
DESIGNER
5801 Randol Mill Rd.
Fort Worth, Texas 76112
1 (817) 451-3131
www.creativehomeplans.com

DATE:	04-30-1998
DRAWN BY	MITCH
CHECKED BY	DALE
STOCK PLAN #	1394-9
REVISED BY	
DATE REVISED	
CUSTOMER NAME	
SHEET	3 OF 8

PLAN NUMBER
1394-9

Acknowledgement of Plans Submittal ONLY!

Bruce Cox Date 6/28/16

Date 6-29-16

Reversed ?