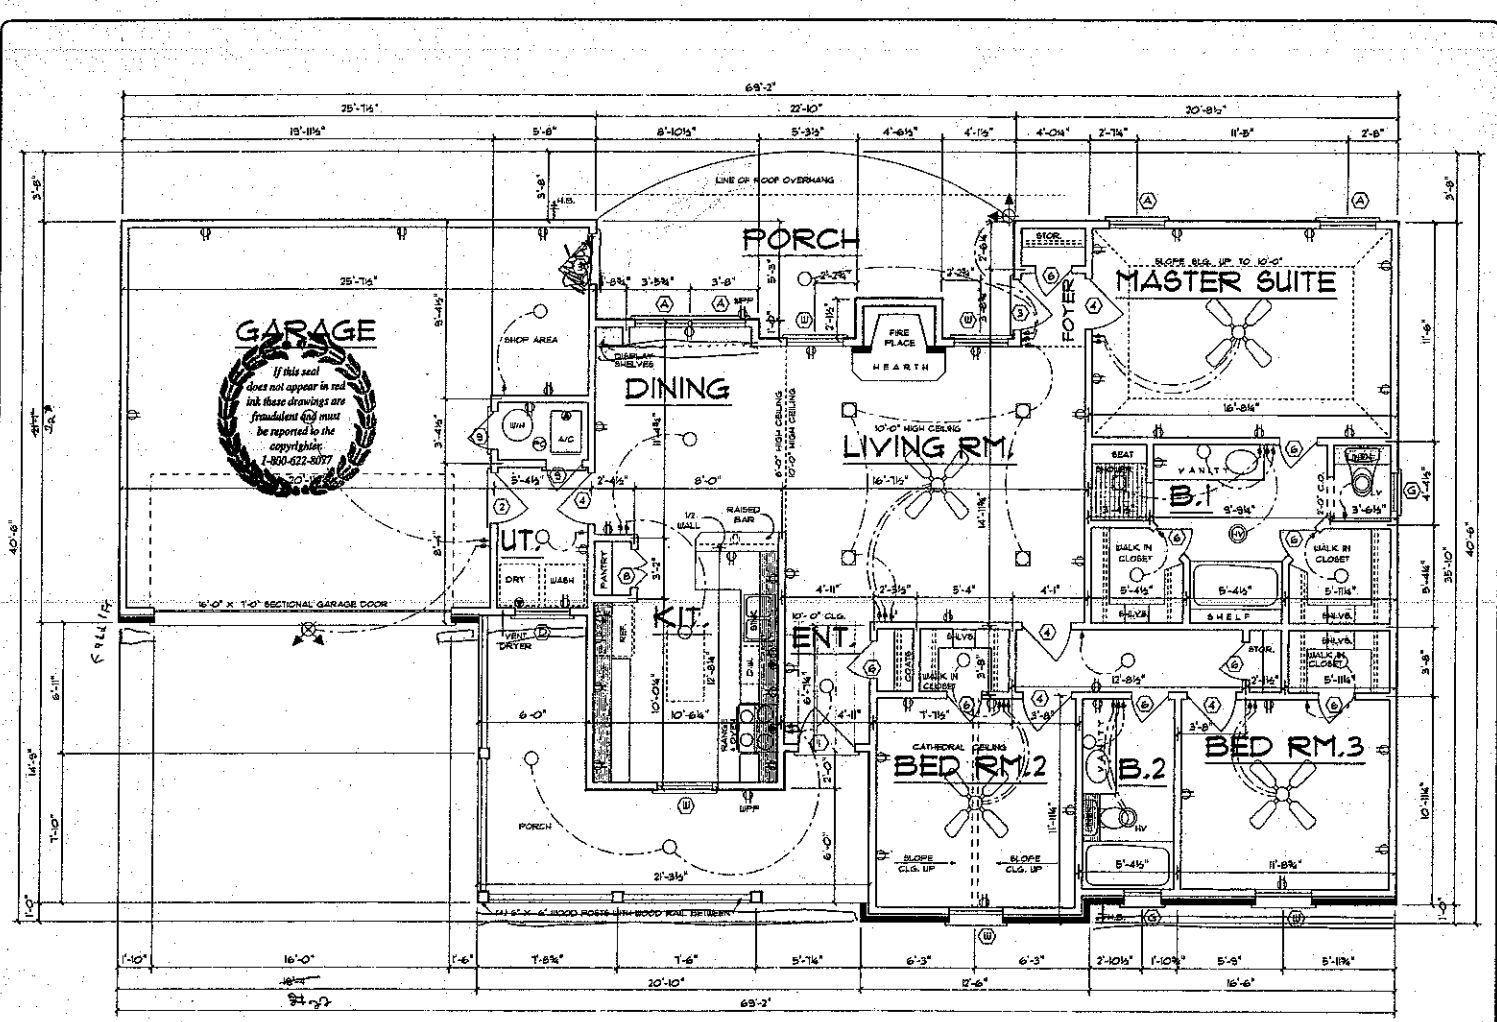



FLOOR PLAN

SCALE : 1/4" = 1'-0"

| | |
|---|---|
| LIVING | 1394 SQ. FT. |
| GARAGE | 455 SQ. FT. |
| PORCHES | 378 SQ. FT. |
| TOTAL SLAB | 2369 SQ. FT. |

RONALD K. DICK
DESIGNER
6301 Randol Mill Rd.
Fort Worth, Texas 76112
(817) 451-3131
www.creativehomeplans.com

DATE: 04-30-1998

| DRAWN BY | CHECKED BY |
|---|---|
| MITCH | DALE |

STOCK PLAN # 1394-9

REVISED BY

DATE REVISED

CUSTOMER NAME

SHEET 3 OF 8

PLAN NUMBER 1394-9

Acknowledgement Of Plans Submittal ONLY!

Bruce Potts Date 1-30-15

Date 01/30/15