
ELECTRICAL LEGEND


SYMBOL	DESCRIPTION
	DUPLEX OUTLET (GROUNDED TYPE)
	WEATHER PROOF DUPLEX OUTLET
	WALL SWITCH CONTROLLED DUPLEX OUTLET
	ABOVE COUNTER LOCATION
	FLUSH FLOOR WALL SWITCH CONTROLLED DUPLEX OUTLET. OWNER VERIFY LOCATION
	220 VOLT OUTLET OR CONNECTION
	CEILING MOUNTED LIGHT FIXTURE
	WALL BRACKET MOUNTED LIGHT FIXTURE
	SUSPENDED CEILING MOUNTED LIGHT FIXTURE
	RECESSED DIRECTIONAL CEILING LIGHT FIXTURE
	RECESSED CEILING LIGHT FIXTURE
	RECESSED LIGHT FOR WET AREA
	UNDER COUNTER FLUORESCENT LIGHT
	EXTERIOR CAST ALUMINUM FLOOD LIGHTS
	CEILING MOUNTED PADDLE FAN w/ LIGHT
	CEILING MOUNTED FAN - EXHAUST
	CEILING MOUNTED FAN AND HEATER
	CEILING MOUNTED FAN, LIGHT, AND HEATER

PLAN NOTES:

1. VERIFY ALL LOCAL CODES, ENERGY TYPES, AND SITE CONDITIONS PRIOR TO CONSTRUCTION.
2. REVIEW SELECTED MECHANICAL SYSTEMS WITH OWNER PRIOR TO CONSTRUCTION.
   REVIEW SUB-CONTRACTORS LOCATIONS OF THE WATER HEATER AND HVAC UNIT(S) WITH THE OWNER PRIOR TO CONSTRUCTION. VERIFY LOCAL BUILDING CODE REQUIREMENTS AND MANUFACTURER REQUIREMENTS FOR ATTIC, CRAWL SPACE, OR GARAGE LOCATIONS.
   H.V.A.C. EQUIPMENT IN THE ATTIC SPACE SHALL BE ACCESSIBLE BY AN OPENING LARGER THAN THE LARGEST PIECE OF EQUIPMENT (TO ALLOW REMOVAL OF THE EQUIPMENT) AND IN NO CASE LESS THAN 22"x36".
3. SEE STRUCTURAL DRAWINGS FOR ADDITIONAL INFORMATION.
4. INSULATE AROUND ALL BATHS AND UTILITY ROOM.
5. TYPICAL WALL 2x4'S @ 16" O.C. UNLESS OTHERWISE DIMENSIONED.
6. PROVIDE SMOKE DETECTORS AS REQUIRED BY CODE.
7. PROVIDE DOORBELLS, TRANSFORMER, AND CHIME.

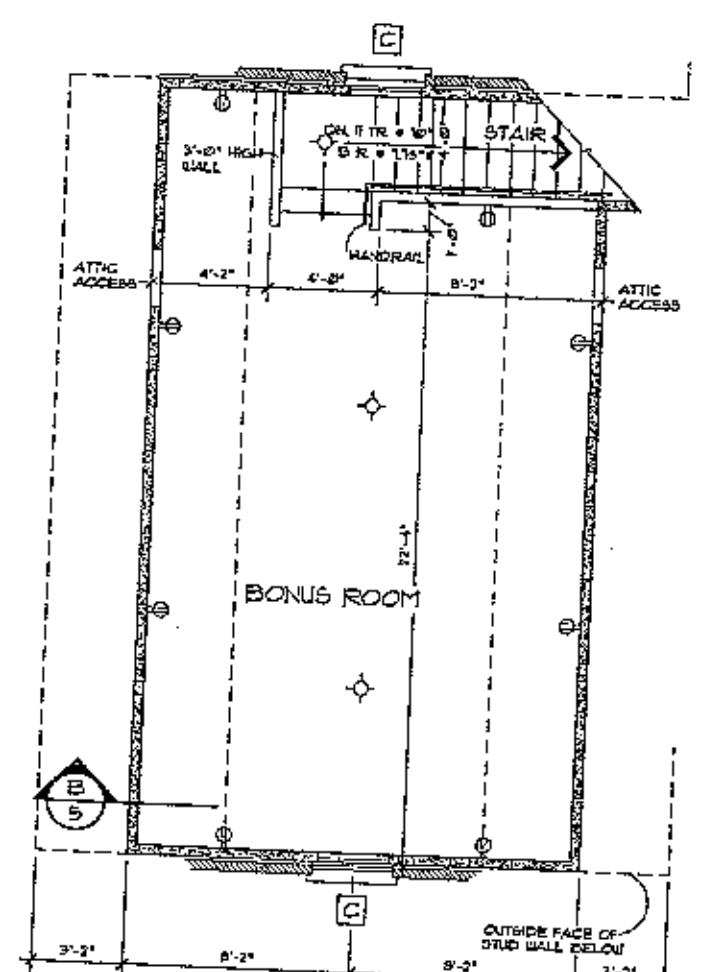


BONUS ROOM FLOOR PLAN 1/4" = 1'-0"

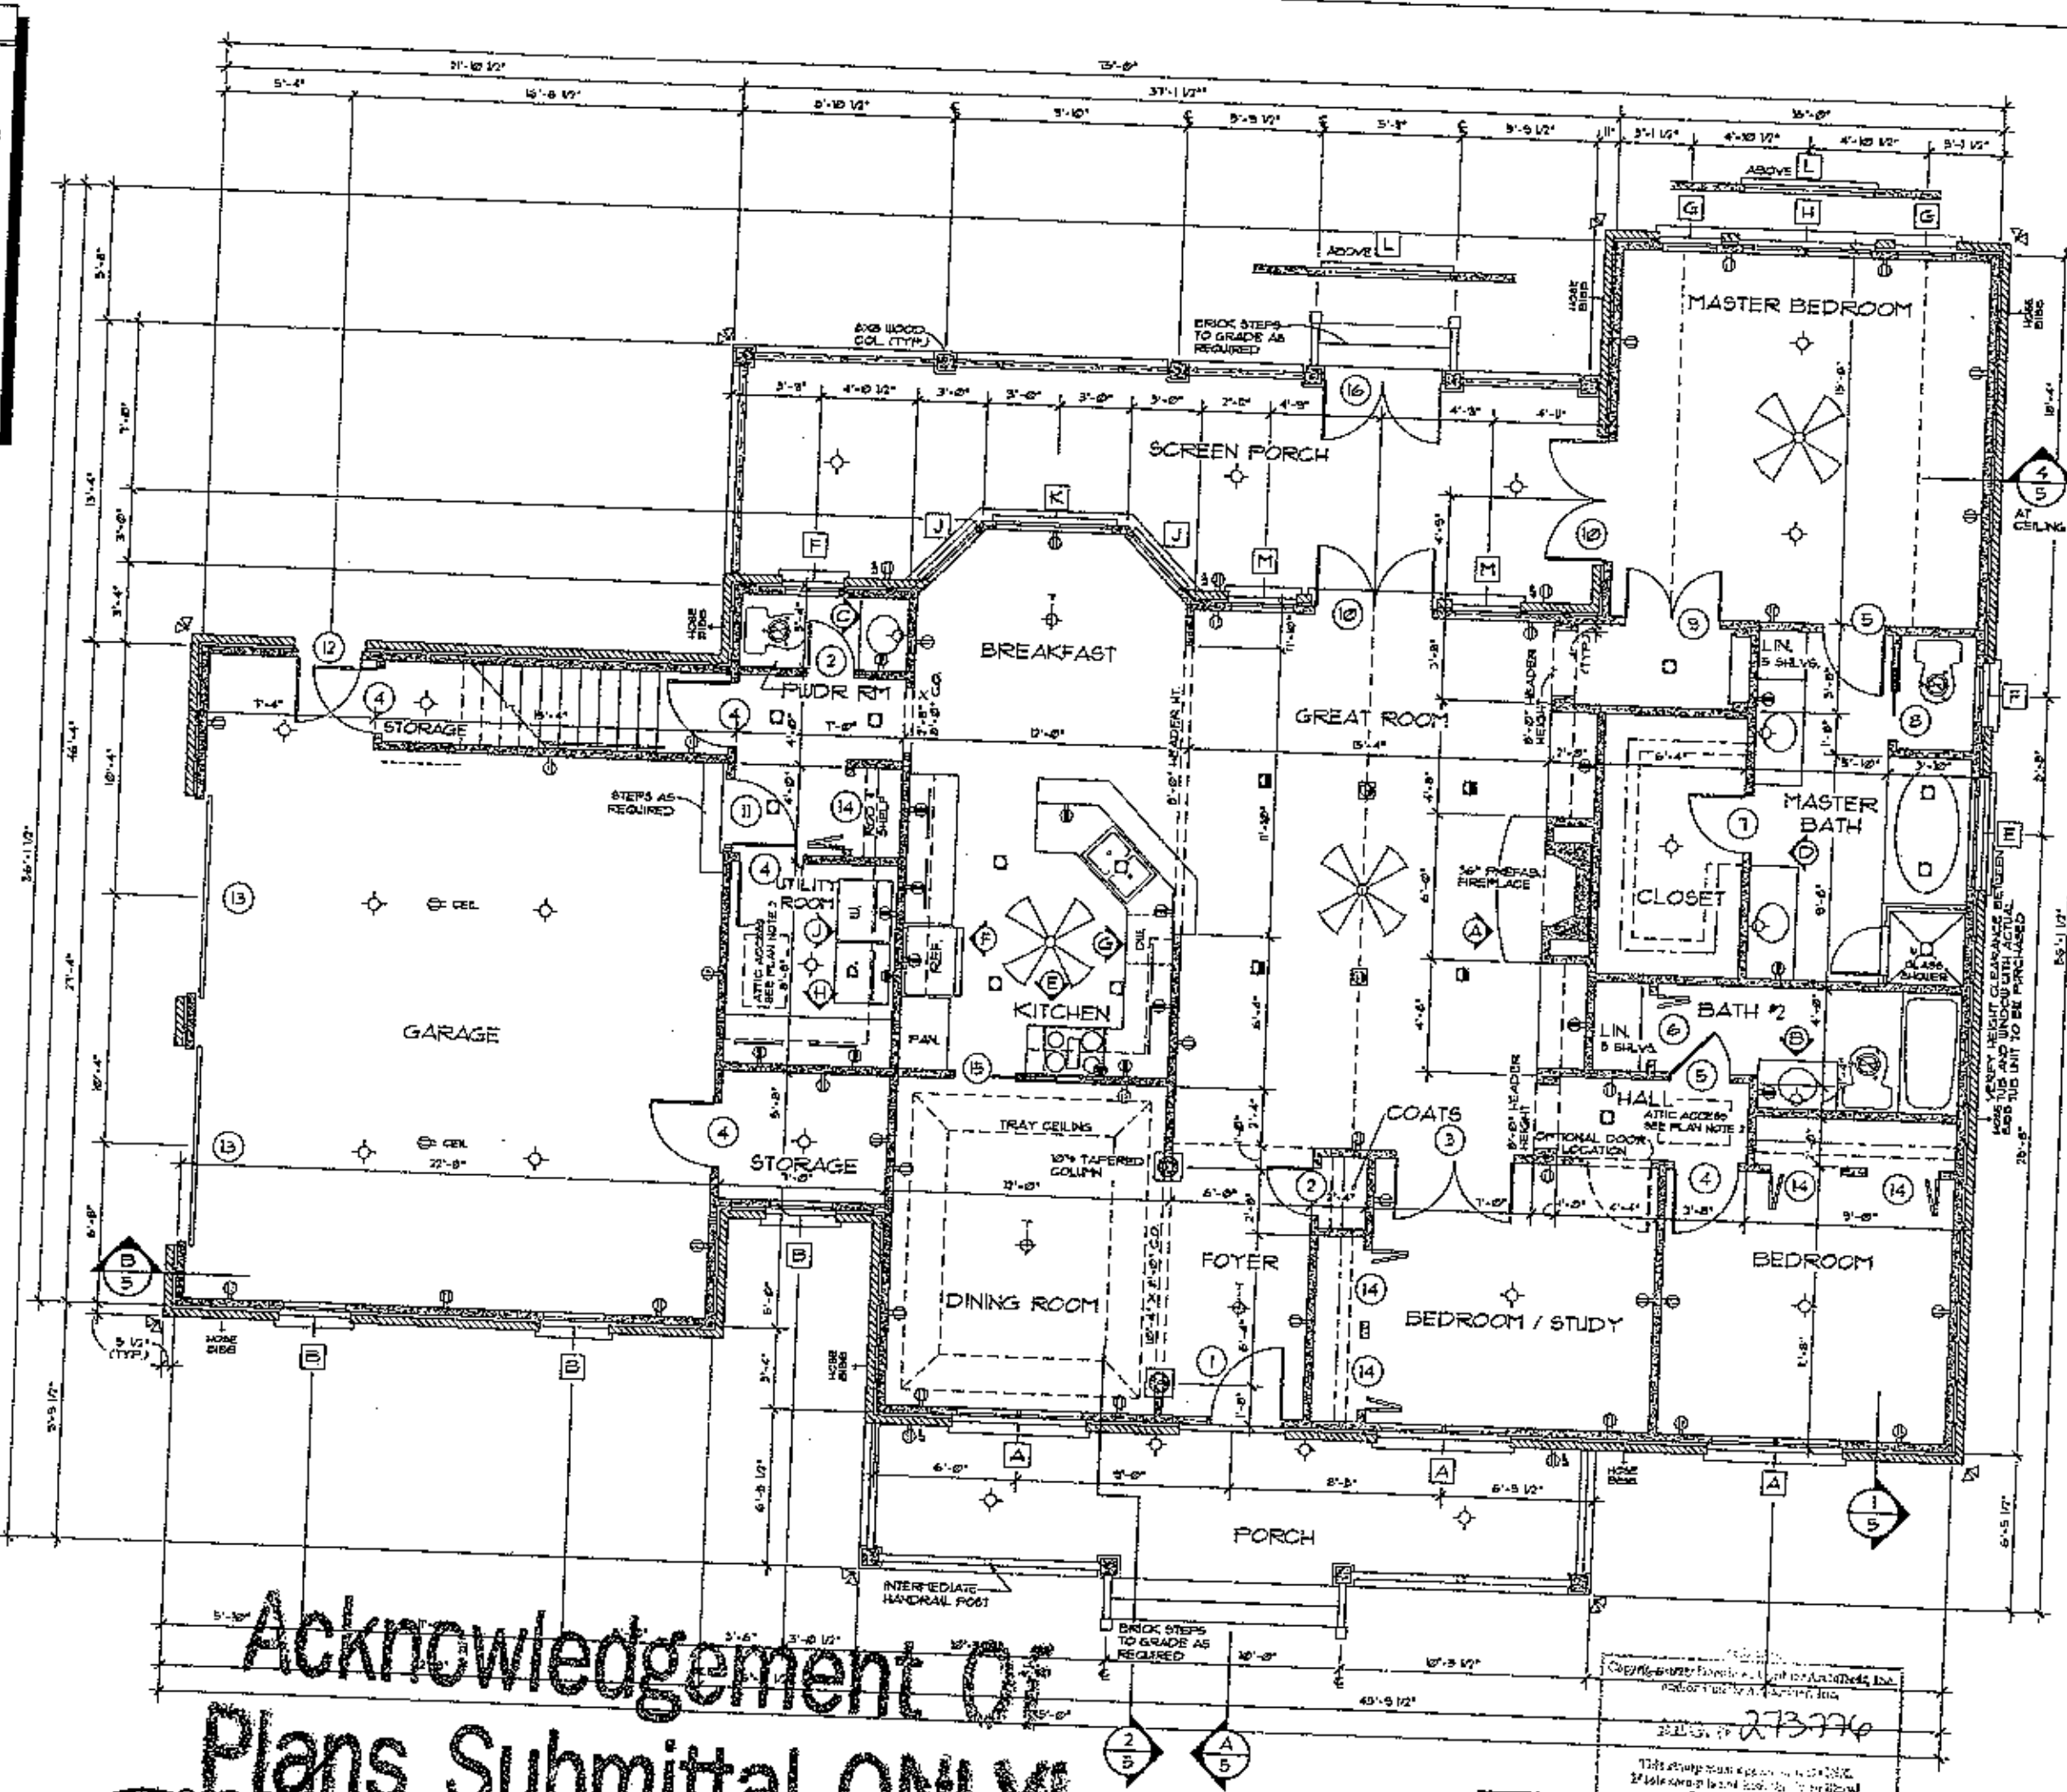

FLOOR PLAN

TOTAL LIVING ... SQ. FT.
GARAGE & STORAGE ... SQ. FT.
BONUS ROOM ... SQ. FT.

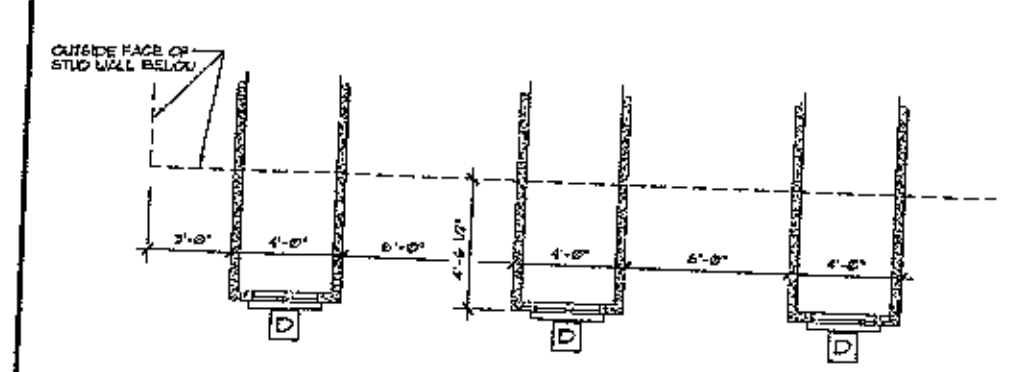

DORMER PLAN 1/4" = 1'-0"

Acknowledgement Of
Plans Submittal ONLY!
Date 1-10-07
Date 1-11-07

REG. # 273776

DOOR SCHEDULE

SYMBOL ○

MARK	SIZE	QUAN.	DESCRIPTION
1	3'-0" X [illegible]	[illegible]	EXT. 3/4 GLASS W/12" SIDELITE & 12" TRANSOM
2	2'-0" X [illegible]	2	INT.
3	(2) 2'-6" X [illegible]-8"	1	INT.
4	[illegible]	[illegible]	INT.
5	2'-8" X 6'-8"	2	INT.
6	2'-6" X 6'-8"	1	INT. BI-FOLD
7	2'-4" X 6'-8"	1	INT.
8	2'-8" X 6'-8"	1	INT. POCKET
9	(2) 2'-[illegible] X 6'-[illegible]	1	INT.
10	(2) 2'-6" X [illegible]	2	EXT. 3/4 GLASS W/12" TRANSOM
11	2'-8" X 6'-8"	1	EXT. 1 HR FIRE RATED
12	2'-8" X 6'-8"	1	EXT.
13	8'-0" X 7'-0"	2	GARAGE
14	3'-0" X 6'-8"	5	INT. BI-FOLD
15	2'-8" X 6'-8"	1	INT. POCKET
16	(2) 2'-6" X 6'-8"	1	SCREEN

WINDOW SCHEDULE

SYMBOL □

MARK	SIZE	QUAN.	DESCRIPTION
A	(2) 2'-8" X 4'-6"	3	D.H.
B	2'-8" X 5'-6"	3	D.H.
C	2'-8" X 5'-2"	2	FIXED W/ ARCHED TOP *
D	2'-4" X 4'-6"	3	D.H.
E	4'-4" X 5'-2"	1	FIXED
F	2'-4" X 5'-2"	2	D.H.
G	2'-4" X 5'-10"	2	D.H.
H	(2) 2'-8" X 5'-10"	1	D.H.
J	3'-0" X 6'-8"	2	D.H.
K	4'-10" X 6'-6"	1	FIXED
L	5'-4" DIAMETER	2	FIXED CIRCLE HEAD
M	2'-8" X 6'-6"	2	D.H.

ALL WINDOWS ARE INSULATED AND WEATHERSTRIPPED.
VERIFY LOCAL CODE EGRESS WINDOW REQUIREMENTS PRIOR TO CONSTRUCTION
WINDOW MANUFACTURER TO PROVIDE TEMPERED GLASS WHERE REQUIRED BY CODE.
* SEE ELEVATION FOR TRANSOM.

DO NOT SCALE DRAWINGS.

COPYRIGHT © 3/15/98 ALL RIGHTS RESERVED BY DONALD A. GARDNER, INC.
NOT TO BE COPIED OR REPRODUCED WITHOUT WRITTEN PERMISSION.

ALL FEDERAL, STATE, AND LOCAL CODES, ORDINANCES, REGULATIONS, ETC. SHALL BE CONSIDERED AS PART OF SPECIFICATIONS FOR THIS BUILDING AND SHALL TAKE PREFERENCE OVER ANYTHING SHOWN, DESCRIBED, OR IMPLIED WHERE SAME ARE AT VARIANCE.

DONALD A. GARDNER, INC.
ARCHITECTS • PLANNERS
P.O. BOX 26178 • GREENVILLE S.C. • 29616
864 • 288 • 7580
www.dongardner.com

DESIGN NO. 103-MR
SHEET 3 OF 6
DR. CS
FLOOR PLAN