
PLAN NUMBER MAY NOT BE ACTUAL SQUARE FOOTAGE OF BUILDING

MAXIMUM FINISH SILL HEIGHT @ BEDROOM WINDOWS TO BE 43" ABOVE FINISH FLOOR.

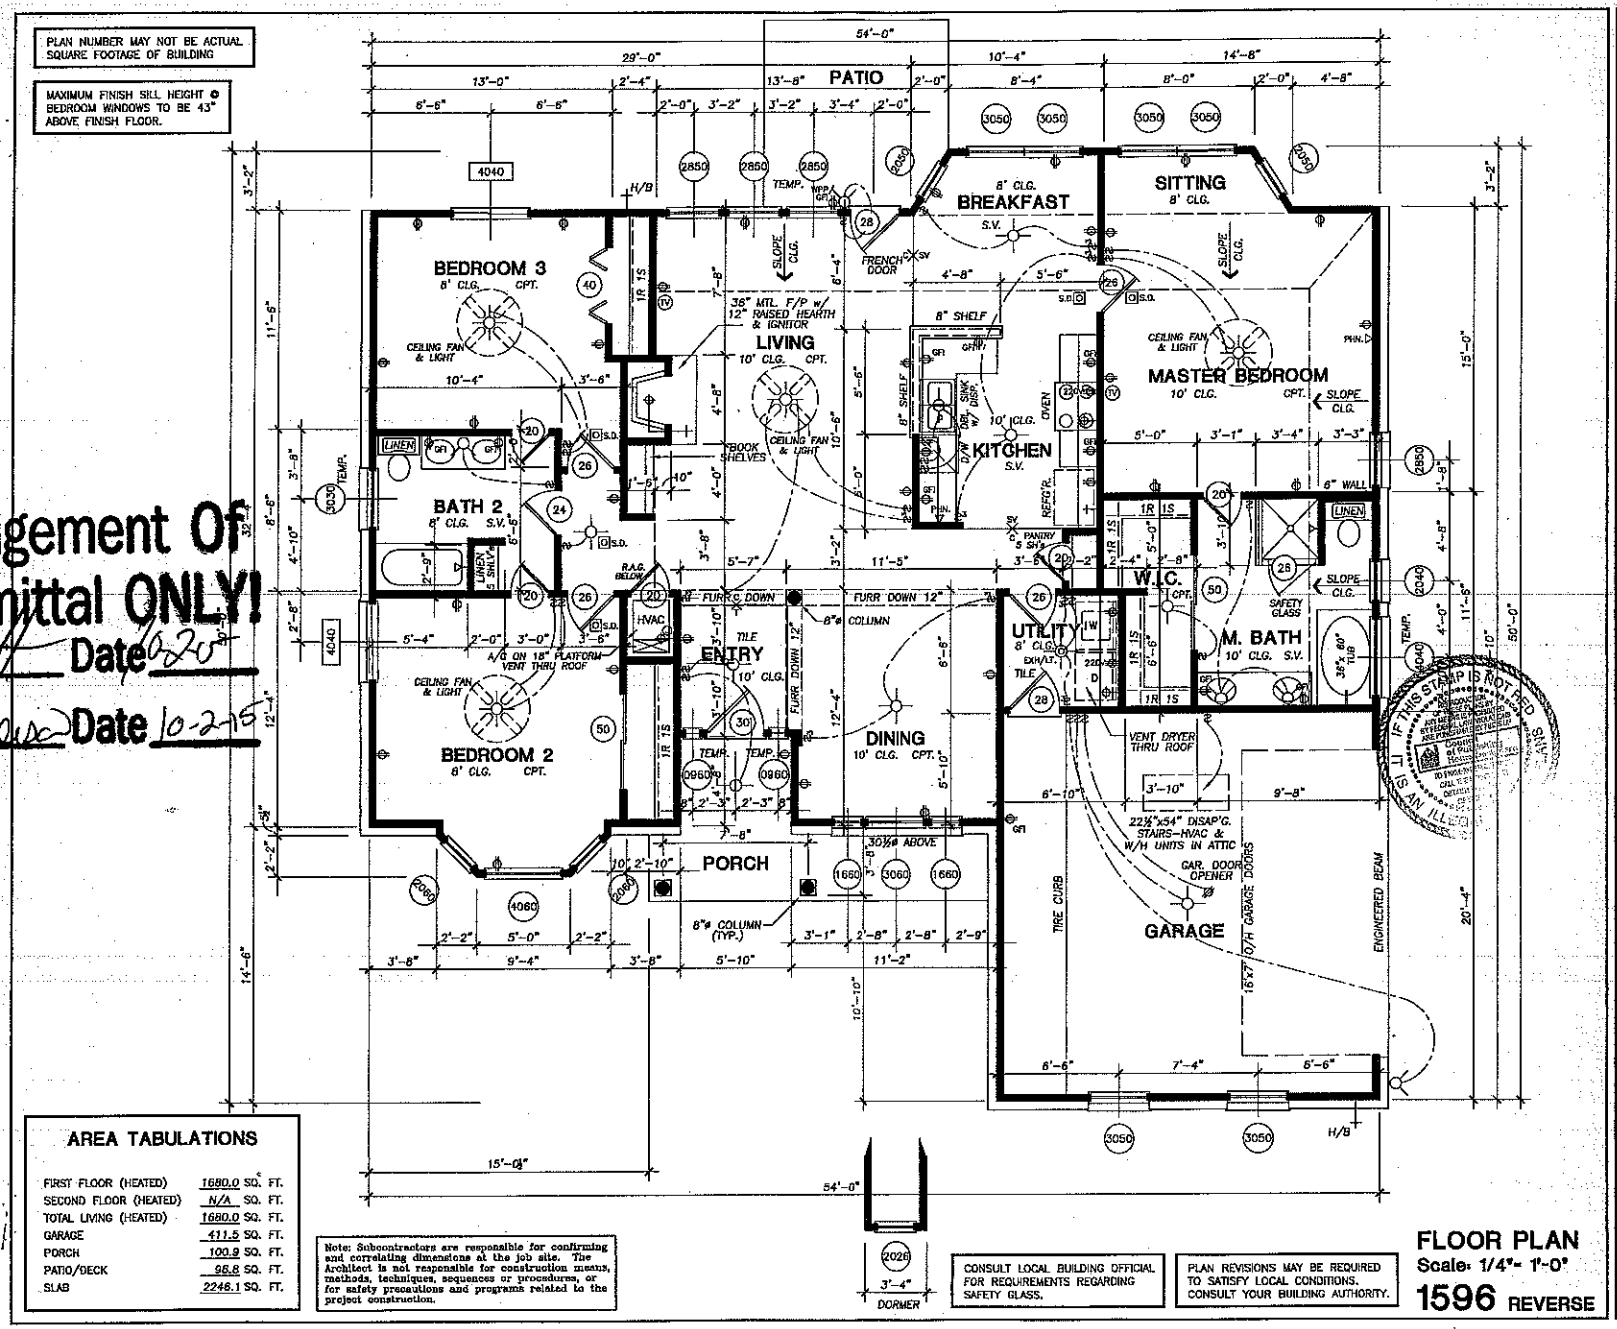

AREA TABULATIONS

FIRST FLOOR (HEATED)	1680.0 SQ. FT.
SECOND FLOOR (HEATED)	N/A SQ. FT.
TOTAL LIVING (HEATED)	1680.0 SQ. FT.
GARAGE	411.5 SQ. FT.
PORCH	100.9 SQ. FT.
PATIO/DECK	98.8 SQ. FT.
SLAB	2246.1 SQ. FT.

Note: Subcontractors are responsible for confirming and correlating dimensions at the job site. The Architect is not responsible for construction means, methods, techniques, sequences or procedures, or for safety precautions and programs related to the project construction.

CONSULT LOCAL BUILDING OFFICIAL FOR REQUIREMENTS REGARDING SAFETY GLASS.

PLAN REVISIONS MAY BE REQUIRED TO SATISFY LOCAL CONDITIONS. CONSULT YOUR BUILDING AUTHORITY.

IF THIS STAMP IS NOT RED IT IS AN ILLEGAL COPY

Acknowledgement Of Plans Submittal ONLY!

Kenneth Watt Date 9-20-98

Justin Davies Date 10-27-98

FLOOR PLAN

Scale: 1/4"= 1'-0"

1596 REVERSE

DANZE & DAVIS ARCHITECTS, INC.
4701 Spicewood Springs Rd, Suite 200 Austin, Texas 78759
512/343-0714 512/343-0718 (Fax) www.danze-davis.com

1596 REVERSE
DRAWN BY: PRM CHECKED BY: GLW
DATE: 7-1-98 REVISED: 9-6-98

COPYRIGHT YEAR DANZE & DAVIS INC. THESE DRAWINGS AND THE IDEAS HEREON ARE THE PROPERTY OF THE ARCHITECT AND MAY NOT BE USED WITHOUT HIS EXPRESSED CONSENT.