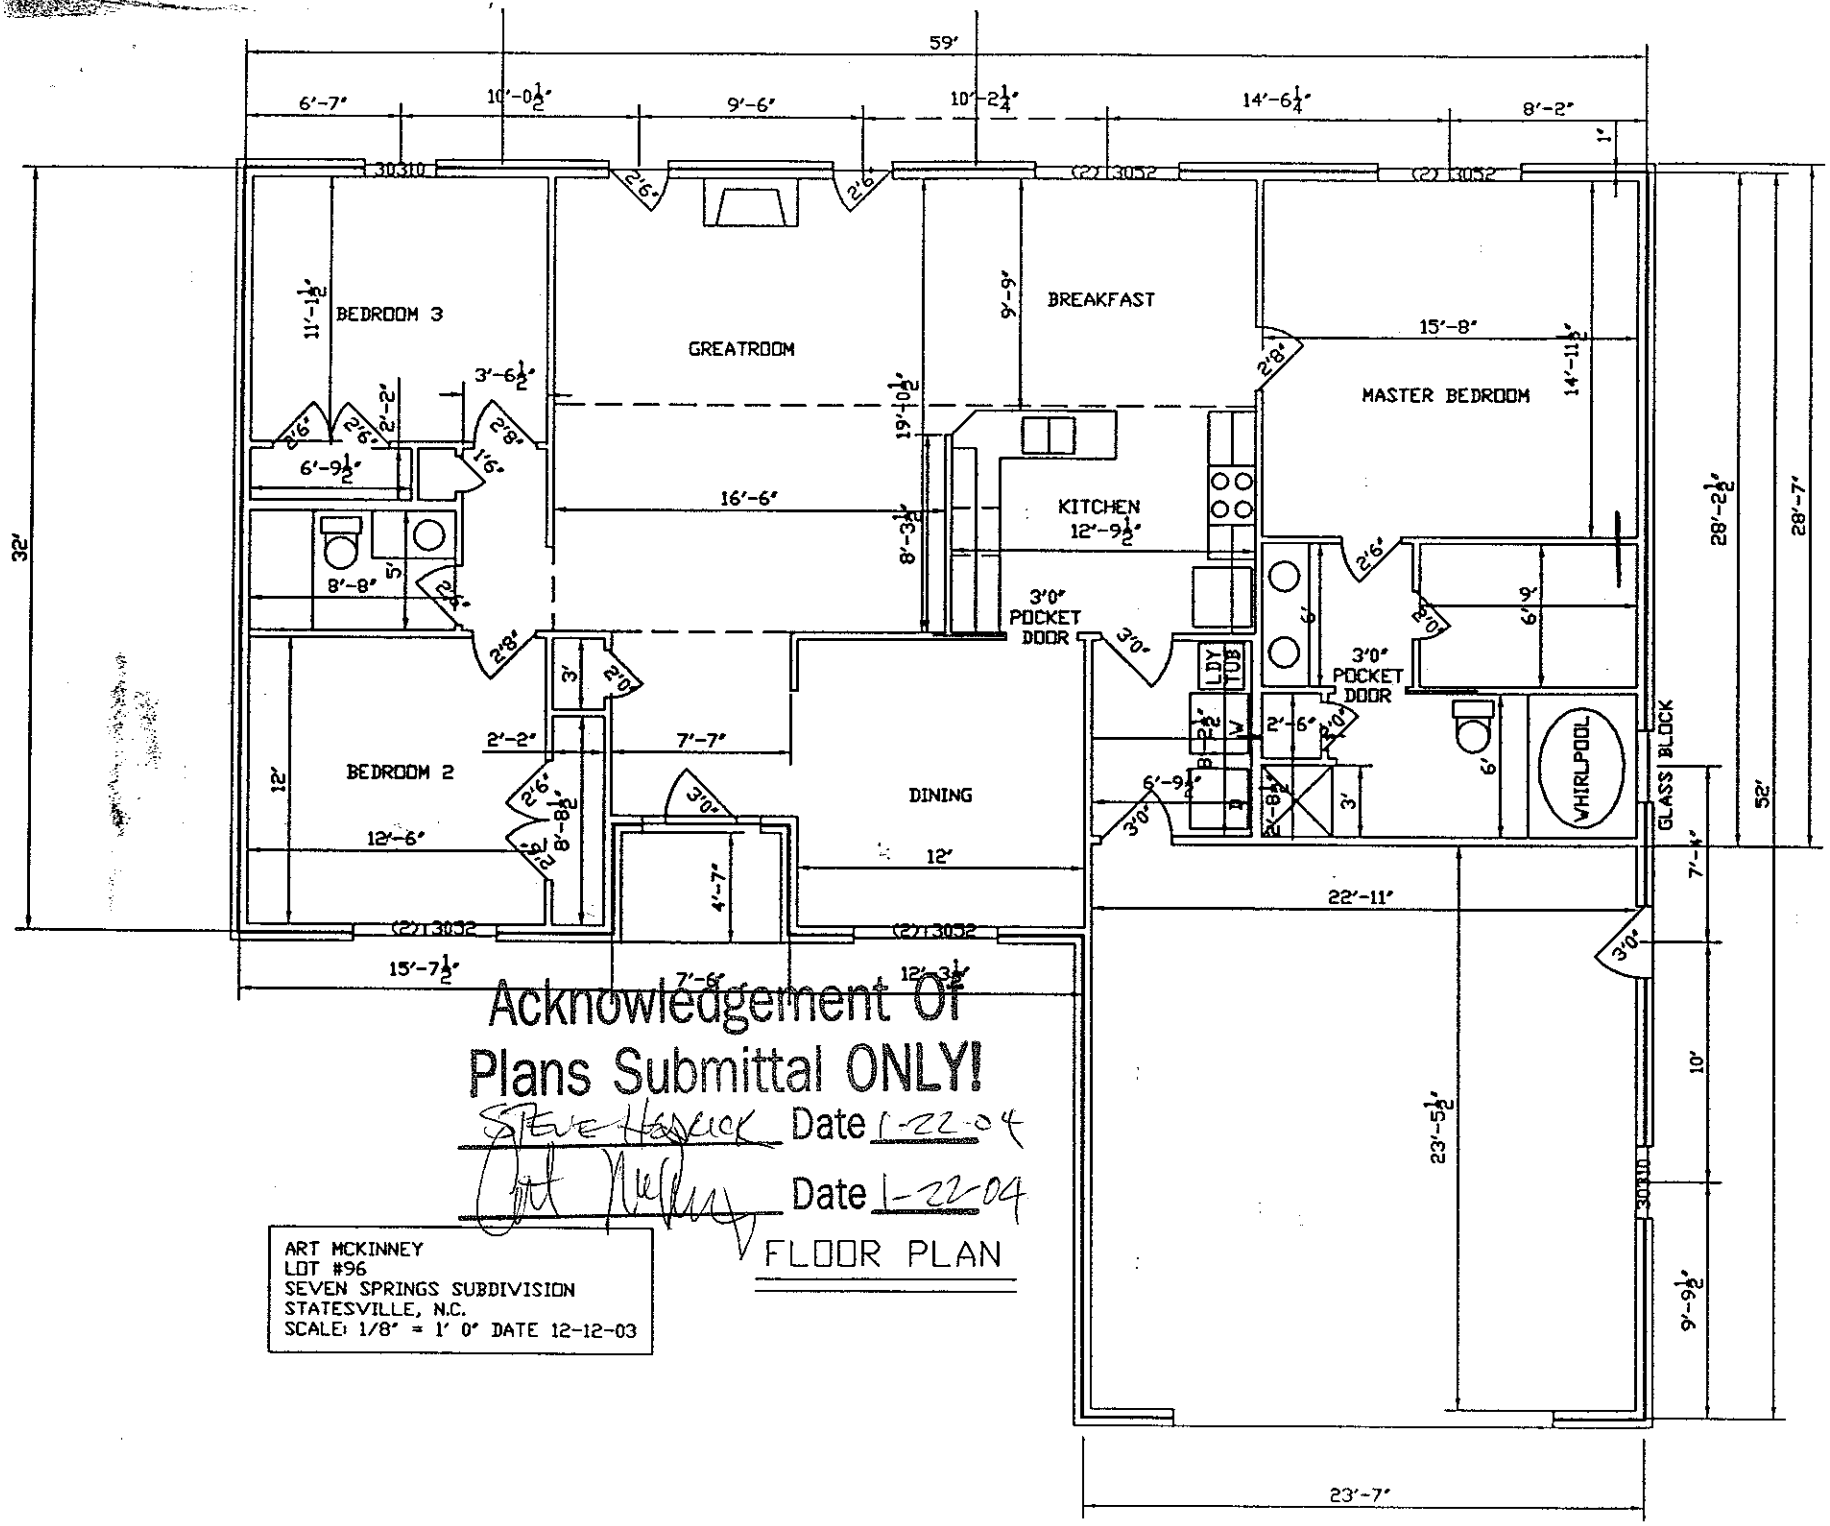


Acknowledgement Of Plans Submittal ONLY!

STEVE HADDOCK Date 1-22-04

Art McKinney Date 1-22-04

ART MCKINNEY
LOT #96
SEVEN SPRINGS SUBDIVISION
STATESVILLE, N.C.
SCALE: 1/8" = 1' 0" DATE 12-12-03

FLOOR PLAN