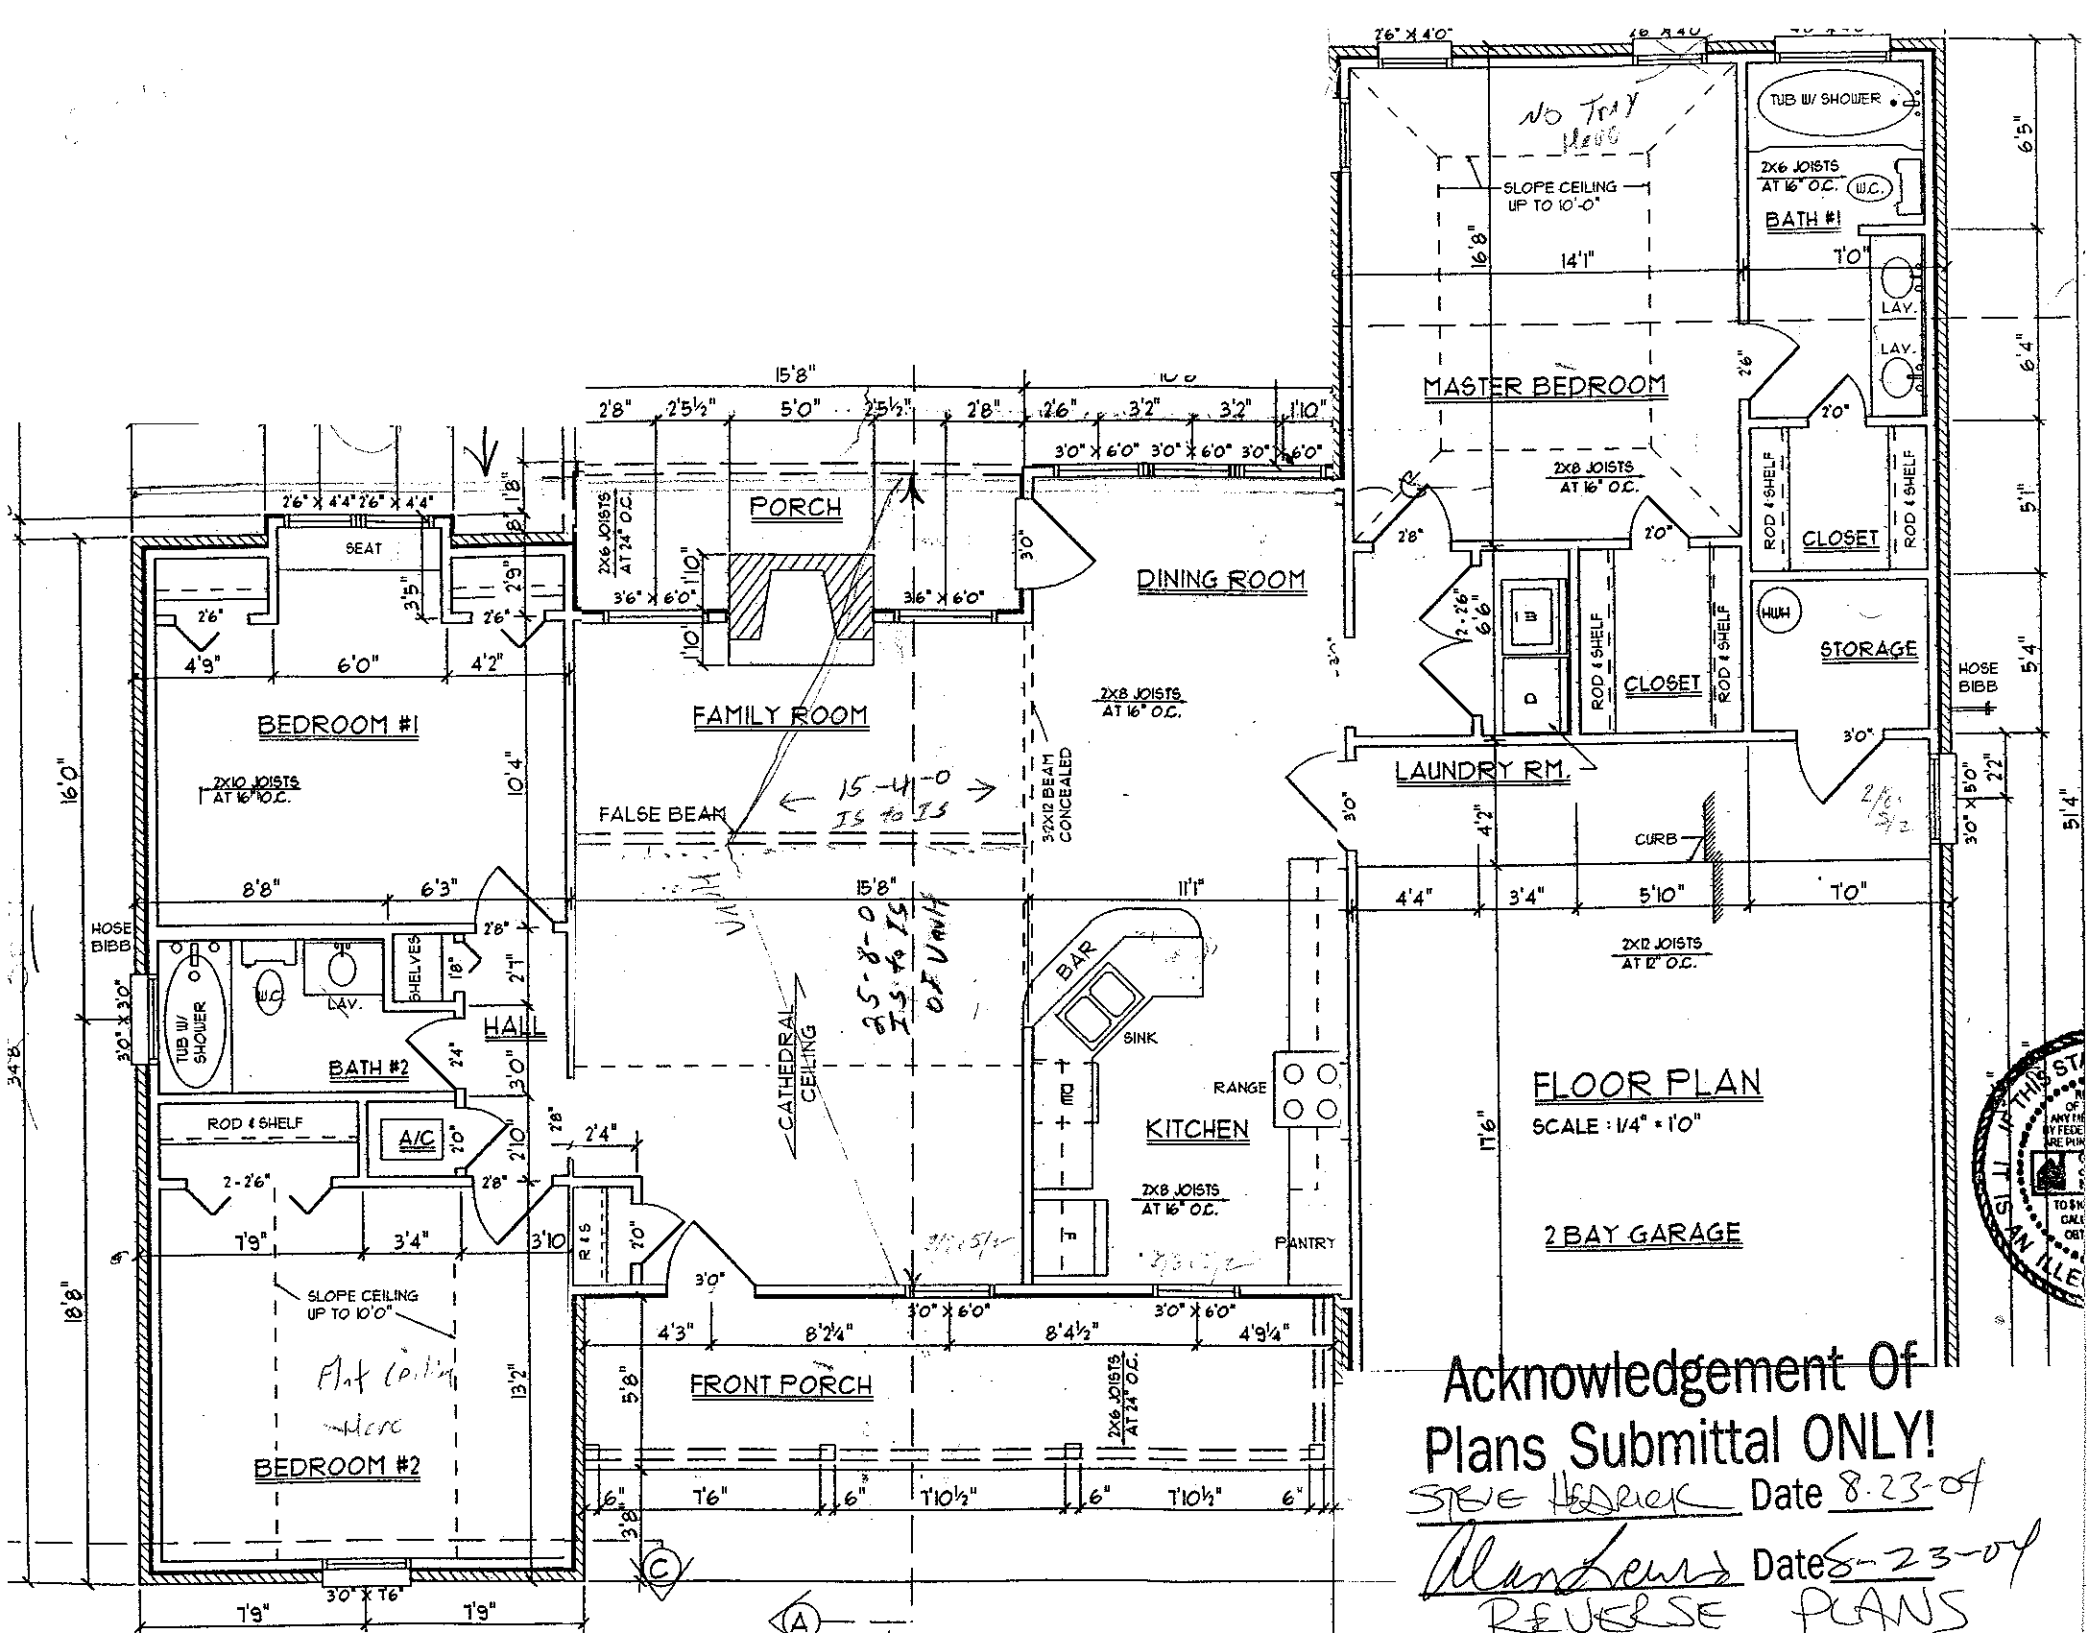

BEDROOM #1
2X10 JOISTS AT 16" O.C.
BEDROOM #2
BATH #2
TUB W/ SHOWER
LAV.
W.C.
SHELVES
HALL
ROD & SHELF
A/C
SLOPE CEILING UP TO 10'-0"
Flat ceiling
PORCH
SEAT
2X6 JOISTS AT 24" O.C.
FAMILY ROOM
FALSE BEAM
15'-4"-0 IS to IS
3-2X12 BEAM CONCEALED
2X8 JOISTS AT 16" O.C.
DINING ROOM
CATHEDRAL CEILING
KITCHEN
BAR
SINK
RANGE
PANTRY
REF.
FRONT PORCH
2X6 JOISTS AT 24" O.C.
MASTER BEDROOM
TUB W/ SHOWER
2X6 JOISTS AT 16" O.C.
BATH #1
SLOPE CEILING UP TO 10'-0"
CLOSET
ROD & SHELF
STORAGE
W.H.
LAUNDRY RM.
CURB
2X12 JOISTS AT 12" O.C.
HOSE BIBB
FLOOR PLAN
SCALE : 1/4" = 1'0"
2 BAY GARAGE
Acknowledgement Of
Plans Submittal ONLY!
STEVE HEDRICK Date 8-23-04
Date 8-23-04
REVERSE PLANS