Acknowledgement Of Plans Submittal ONLY!

Approved
3 BEDROOM PLAN

Date 6/23/09


Date 7/9/09

BONUS ROOM OVER GARAGE NO BATHROOMS

ENERGY CODE NOTE:

THIS PLAN CONTAINS THE FOLLOWING ENERGY FEATURES:

WALLS:	R-14.6	R-13 FULL THICK BATT (FOR GEORGIA TYPE #5 WALL CONSTRUCTION)
CEILING:	R-30	
FLOORS:	R-13	OVER UNHEATED BASEMENT OR CRAWL SPACE
	R-5	EDGE OF CONCRETE SLAB FLOOR
WINDOWS:		WOOD FRAME, 3/16" INSULATING "U")

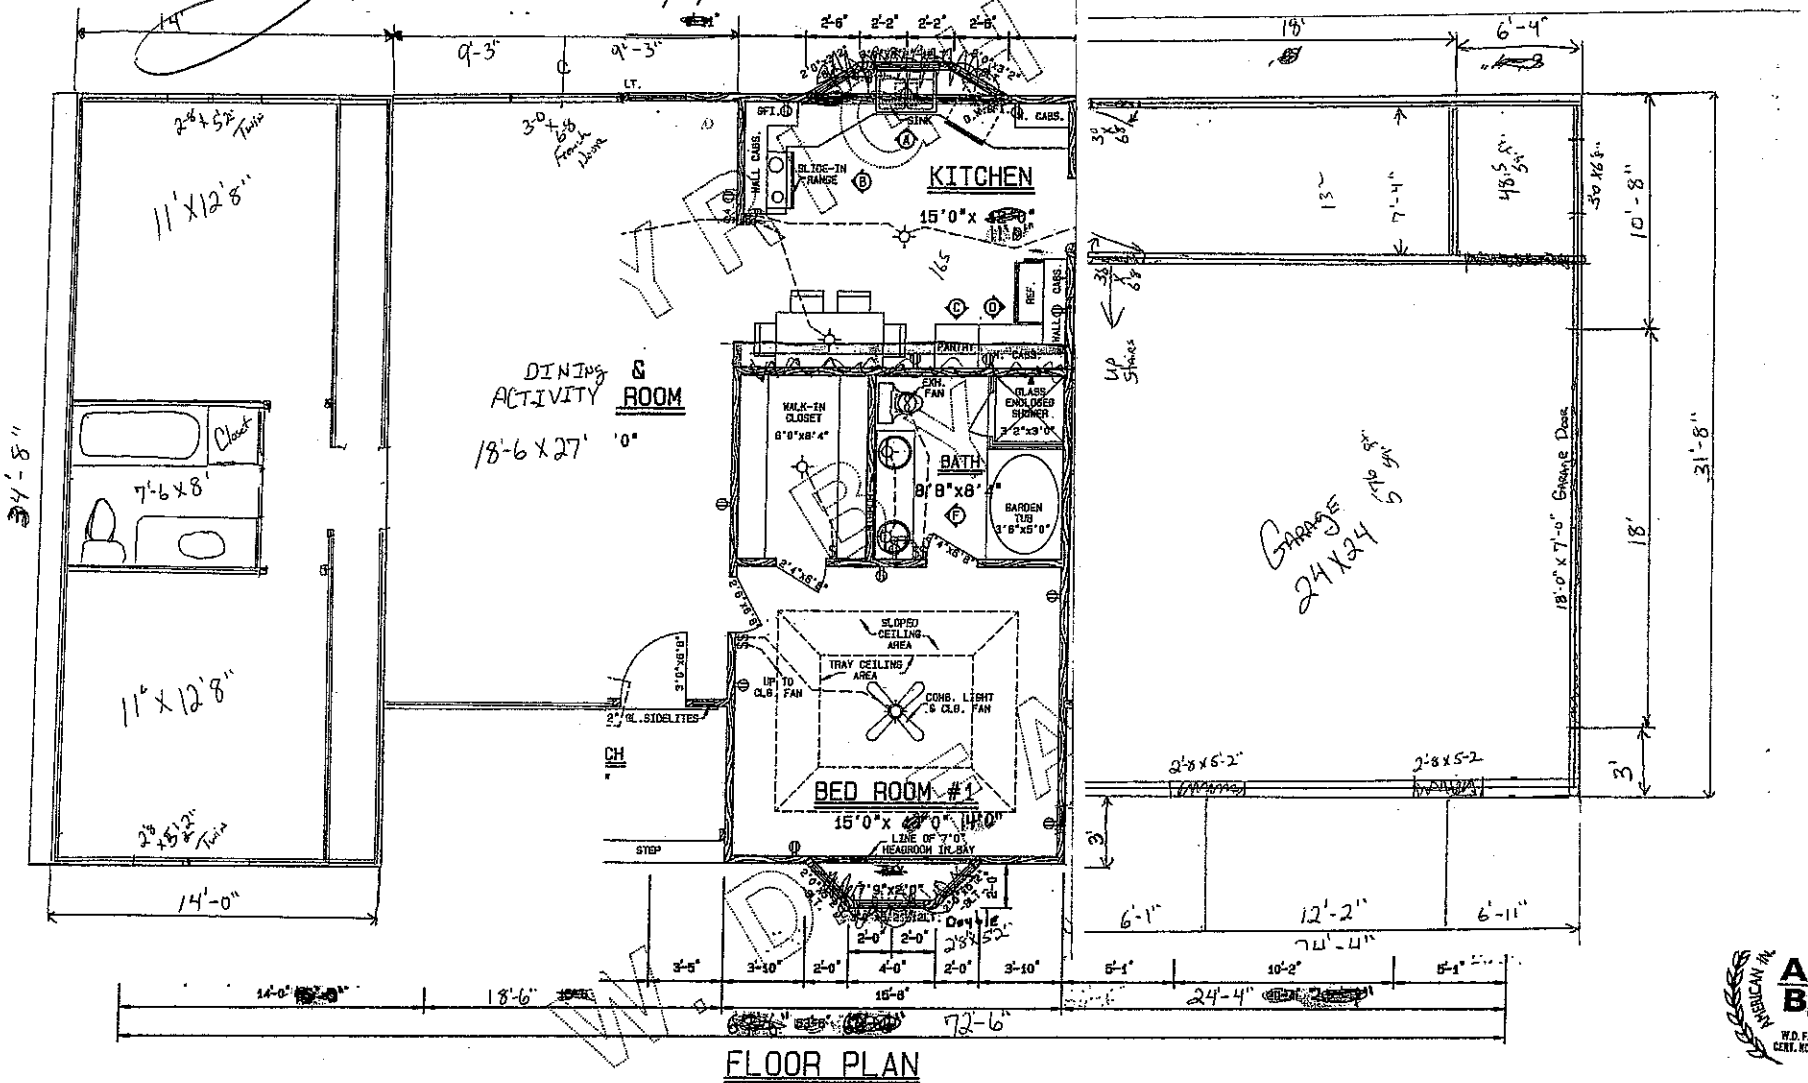

FLOOR PLAN

NOTICE: CONTRACTOR MUST CHECK ALL DIMENSIONS AT SITE

WARNING: CRITICAL INFORMATION ON THESE PRINTS MAY DISAPPEAR WHEN EXPOSED TO SUDDEN INTENSE LIGHT i.e. COPY MACHINE

NEW AREA CODE
PHONE (770) 934-7380
FAX (770) 934-1700

PLAN NO. 384-R

BY W.D. FARMER, FAIBD.

RESIDENCE DESIGNER INC.

Home Plans of All Kinds / Stock and Custom Designs

P.O. Box 450025, Atlanta, Georgia 30345

Area Code 404 - 934 - 7380

SCALE: 1/4"=1'-0" PAGE NO. 2

COPYRIGHT © MCMXCIII BY W. D. FARMER • NOT TO BE REPRODUCED

THE AMERICAN INSTITUTE OF BUILDING DESIGN A B D W.D. FARMER CERT. NO. 11-108