IREDELL COUNTY HEATLH DEPARTMENT

PAGE 2: *SITE PLAN WORKSHEET*

SEE THE SAMPLE SITE PLAN BELOW. INCOMPLETE SITE PLANS WILL BE RETURNED TO YOU FOR COMPLETION AND MAY RESULT IN A DELAY IN THE ISSUANCE OF YOUR SEPTIC SYSTEM PERMIT!!!

Place an (X) beside each item as you complete the site plan:

- X Property Line measurements are clearly identified...
- X All proposed structures are indicated...
- X *SHOW: proposed house or business footprint, wells, water lines, patios, pools and decks, and any other item that will occupy space on the site*
- X Front and side setbacks from property line...
- X Preferred driveway location and configuration, preferred well location...
- X Area you prefer your septic system to be placed...
- X North arrow, or other sufficient indicator of direction...


Circle N/A on the following if appropriate:


- Location of septic systems and wells within 100' of your property... N/A
- Location of easements and rights of ways on your property... N/A
- Location of any designated wetlands on the property... N/A

Signature: _____
Property owner or owner's legal representative signature (SIGNATURE REQUIRED)

9/10/08
DATE

USE THIS SPACE TO DRAW YOUR SITE PLAN

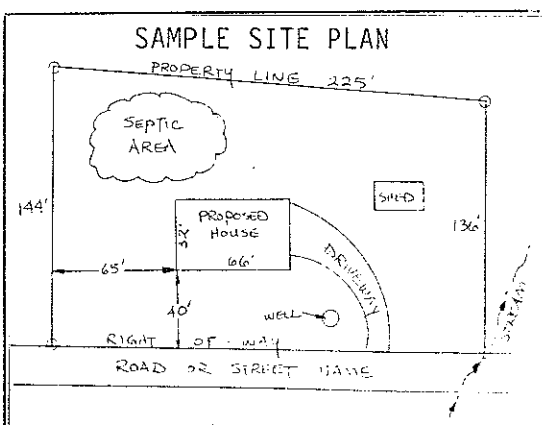

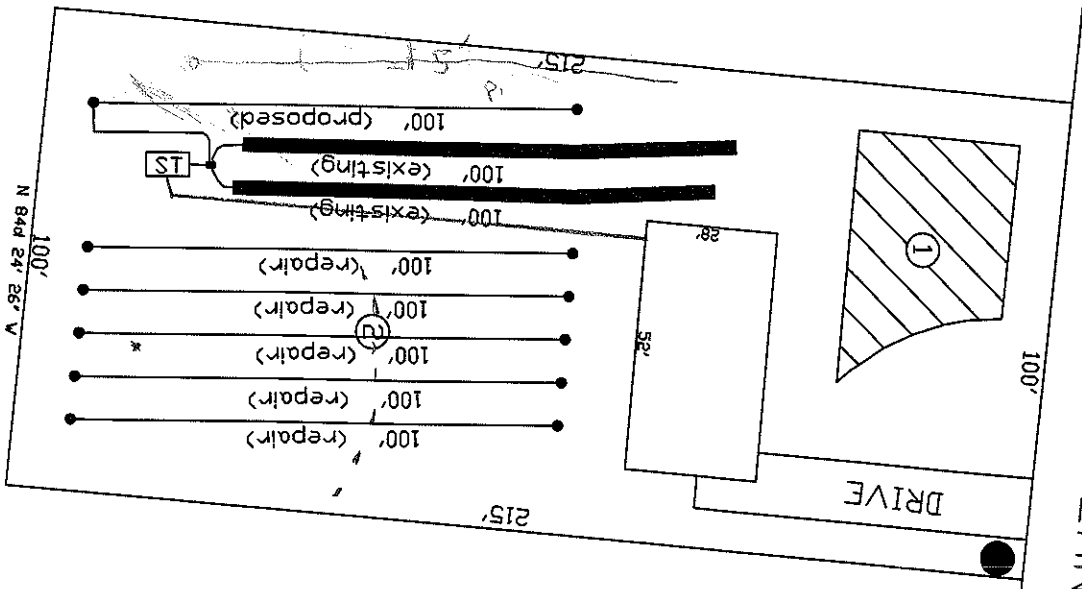

.35 - 342'

.4 - 300'

LEGEND

- HOUSE ENVELOPE
- SOIL BORINGS
- SYSTEM LINES
- REPAIR LINES
- END OF SEPTIC LINE
- DISTRIBUTION BOX
- WELL LOCATION

GRAPHIC SCALE
1" = 40'

40 0 40 80

FOR PRELIMINARY PLANNING PURPOSES ONLY. ALL LOTS WILL REQUIRE FINAL APPROVAL BY THE COUNTY HEALTH DEPARTMENT ON A LOT BY LOT BASIS. THIS MAP SHOULD BY USED AS A GENERAL GUIDE, SOME ADJUSTMENTS WILL BE NECESSARY IN THE FIELD DUE TO SOIL VARIABILITY AND COMPLEX TOPOGRAPHIC FEATURES. THIS MAP ONLY REFLECTS EXISTING SOIL SUITABILITY FOR ON-SITE SEPTIC TANK SYSTEMS.

ROLLANS SOIL & ENVIRONMENTAL SERVICES

470 N. BROAD ST, SUITE D
MOORESVILLE, NC 28115
PHONE/FAX: (704) 658 - 1723

ASHLEY ROLLANS, NC LICENSED SOIL SCIENTIST
MOBILE: (704) 746 - 5046
EMAIL: ROLLANS@WINDSTREAM.NET

MAP TITLE: "FAST TRACK" EVALUATION

PROJECT NAME: JUSTIN DAVIDSON / WHITE RIDGE LANE

LOCATION/DATE: WHITE RIDGE LANE IREDELL COUNTY, NORTH CAROLINA SEPTEMBER 2008

JOB # :	01-1507
FILE:	C:\JOBS\01-1507
PROJECT MGR.:	S.A.R.
FIELD WORK:	S.A.R.
DRAWN BY:	S.A.R.