Acknowledgement Of
Plans Submittal ONLY!


Date 6-12-12

Date 6-12-12

GENERAL FRAMING NOTES
- DRYWALLED OPENINGS TO BE 6'-8" HEIGHT UNLESS OTHERWISE NOTED
- HEADERS TO BE 2 PLY UNLESS OTHERWISE NOTED

VALUE COLLECTION NOTES:
- BELVEDERE VINYL DH WINDOWS
TRIM NOTES THROUGHOUT HOME:
- PAINTED MDF
- 5-1/4" BASEBOARDS
- 3-1/4" CASINGS
- WINDOW SILLS TO BE PARTIAL WRAPPED W/ WINDOW SILL OF SELECTED TRIM
- 2-PANEL MOLDED GROOVED DESIGN HOLLOW CORE INTERIOR DOORS

FLOORING NOTES:
- ALL FLOORING TRANSITIONS OCCUR @ CENTER LINE OF DOOR OPENINGS UNLESS OTHERWISE NOTED
- FLOORING SQUARE FOOTAGES INCLUDE CLOSETS RELATIVE TO THE AREA UNLESS OTHERWISE NOTED
- FLOORING SQUARE FOOTAGES MAY INCLUDE WALLS OR AREAS THAT CONNECT WITHOUT WALL SEPARATION IF THE SAME FINISH IS CONTINUED

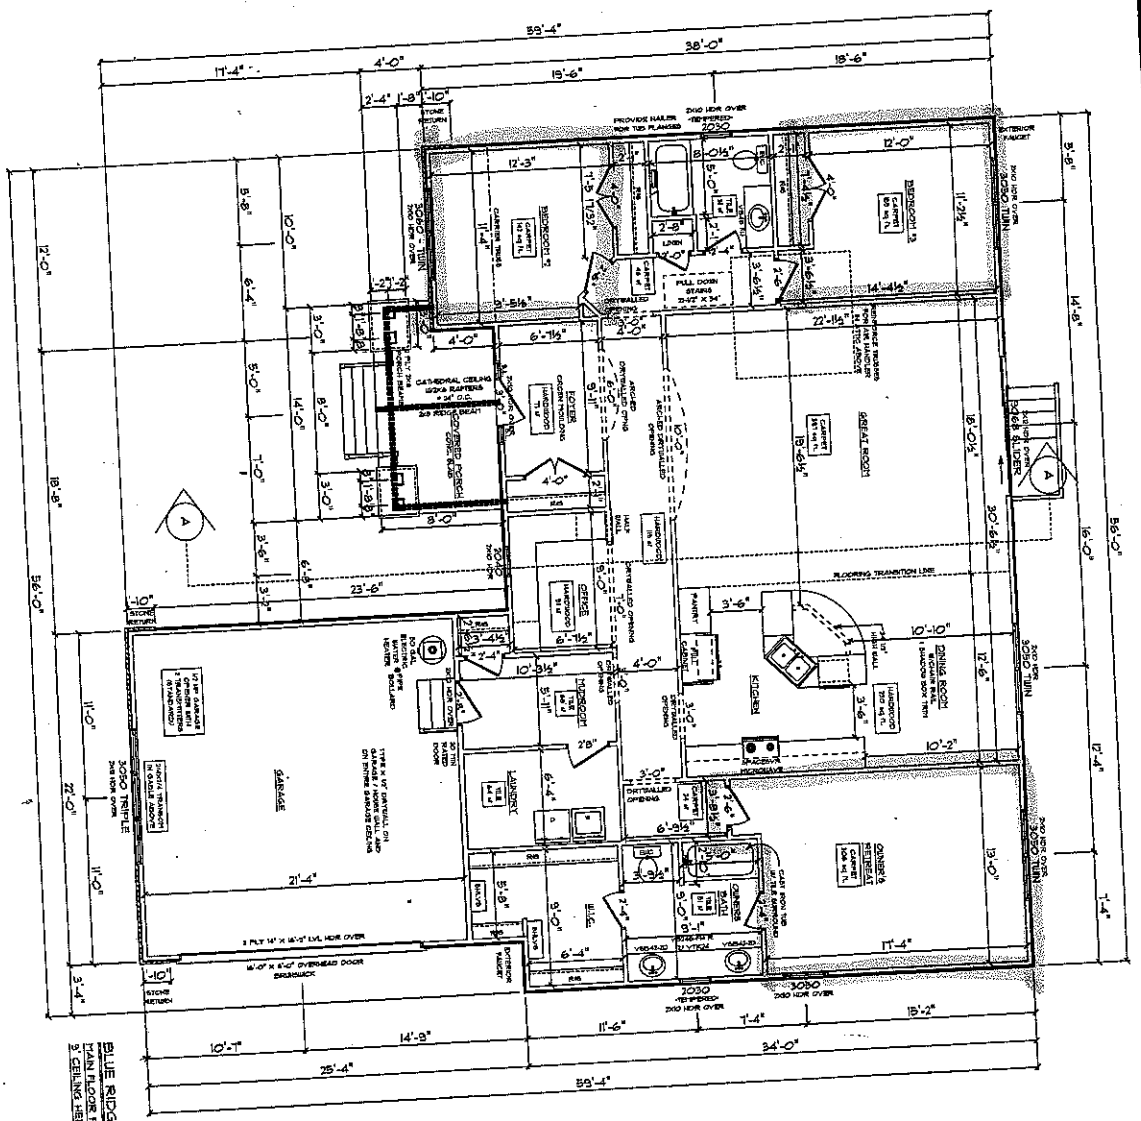

BLUE RIDGE / CUSTOM
MAIN FLOOR PLAN
9' CEILING HEIGHT

VALUE COLLECTION

FINAL APPROVAL: 05-14-12

REVISED DATE: 05-15-12

DRAWN BY: TRS	DATE: May 11, 2012	SCALE: 1/8" = 1'-0"	SHEET 4		

SCHUMACHER HOMES — THE EARNHARDT COLLECTION

Charlotte, NC
109 H Williamson Road
Mooresville, NC 28117
Sales: (877) 267-3482
Construction: (800) 401-1534
www.schumacherhomes.com

CUSTOM BUILT FOR: RIS HOLDING GROUP, LLC

JOB #: CH6TB 012 0631 — CH # 15772

LOCATION: LOT 5 CHARLES FARM RD. MT. ULLA, NC 28125 COUNTY: IREDELL (CHARLOTTE OFFICE)

STYLE OF HOME: BLUE RIDGE / CUSTOM

CRAWL SPACE AREA = 2043 SQ FT.
MAIN FLOOR LIVING AREA = 2033 SQ FT.
GARAGE AREA = 463 SQ FT.
PORCH AREA = 105 SQ FT.

© COPYRIGHT 2011 SCHUMACHER HOMES, INC. ALL RIGHTS RESERVED. NO PORTION OF THIS DOCUMENT MAY BE UTILIZED, IN SINGLE OR PART, WITHOUT PRIOR WRITTEN PERMISSION OF SCHUMACHER HOMES, INC. A $1,000.00 REWARD IS AVAILABLE TO THE FIRST PROVIDER OF INFORMATION LEADING TO THE SUCCESSFUL PROSECUTION OF A CLAIM MADE BY SCHUMACHER HOMES, INC. FOR COPYRIGHT INFRINGEMENT