Acknowledgement Of
Plans Submittal ONLY!
Date 6-12-12
Date 6-12-12

FINAL APPROVAL:
05-15-12

REVISED DATE:
00-00-00

NOTE:
- SILVERLINE VINYL WINDOWS THROUGHOUT HOME
- TWO PANEL MOLDED HOLLOW CORE INTERIOR DOORS (GROOVE DESIGN) THROUGHOUT HOME
- FLOORING SQUARE FOOTAGES INCLUDE CLOSETS RELATIVE TO THE AREA UNLESS OTHERWISE NOTED
- SOME FLOORING SQ. FT. MAY INCLUDE HALLS OR AREAS THAT CONNECT W/O WALL SEPERATION IF SAME FINISH IS CONTINUED
- DRYWALL OPENINGS TO BE 6'-8" HIGH UNLESS OTHERWISE NOTED
- HEADERS TO BE 2-PLY UNLESS OTHERWISE NOTED

STAPLETON / CUSTOM
FIRST FLOOR PLAN
9' CEILING HEIGHT

STYLE: STAPLETON / CUSTOM
CRAWLSPACE AREA = 1561 SQ.FT.
FIRST FLOOR LIVING AREA = 860 SQ.FT.
SECOND FLOOR LIVING AREA = 710 SQ.FT.
GARAGE AREA = 443 SQ.FT.
PORCH AREA = 85 SQ.FT.

CUSTOM BUILT FOR: R + S HOLDING GROUP LLC.
JOB #: CH 675 012 0131
LOCATION: LOT 54 CHARLES FARM DR. PH I LILLA, NC 28113 (REDBELL COUNTY (CHARLOTTE OFFICE))

DRAWN BY: DST
DATE:
SCALE: 1/8" = 1'-0"
SHEET: 4

© COPYRIGHT 2011 SCHUMACHER HOMES, INC. ALL RIGHTS RESERVED. NO PORTION OF THIS DOCUMENT MAY BE REPRODUCED, IN WHOLE OR PART, WITHOUT PRIOR WRITTEN PERMISSION OF SCHUMACHER HOMES, INC. COPYRIGHT INFRINGEMENT IS SUBJECT TO THE FIRST PROVISIONS OF APPROPRIATE LAWS IN AVAILABLE JURISDICTIONAL PROVISIONS OF A CLAIM MADE BY SCHUMACHER HOMES, INC. FOR COPYRIGHT INFRINGEMENT

SCHUMACHER HOMES
Charlotte, NC
109 H Williamson Road
Mooresville, NC 28117
Sales: (877) 267-3482
Construction: (800) 401-1534
www.schumacherhomes.com


Acknowledgement Of Plans Submittal ONLY!

Brad Denton Date 6-12-12

B-A Date 6-12-12

FINAL APPROVAL: 05-15-12

REVISED DATE: 00-00-00

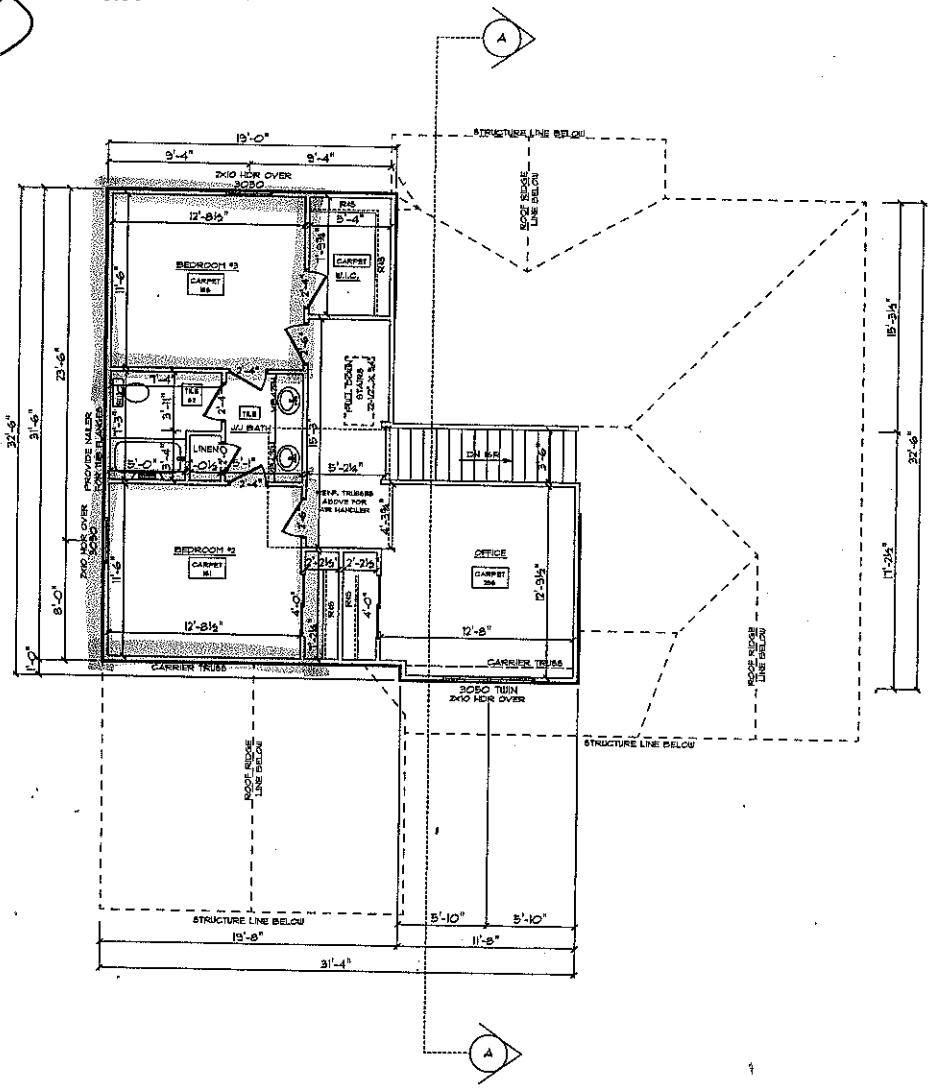

NOTE:
- SILVERLINE VINYL WINDOWS THROUGHOUT HOME
- TSO PANEL MOLDED HOLLOW CORE INTERIOR DOORS (GROOVE DESIGN) THROUGHOUT HOME
- FLOORING SQUARE FOOTAGES INCLUDE CLOSETS RELATIVE TO THE AREA UNLESS OTHERWISE NOTED
- SOME FLOORING SQ. FT. MAY INCLUDE HALLS OR AREAS THAT CONNECT S/O WALL SEPERATION IF SAME FINISH IS CONTINUED
- DRYWALL OPENINGS TO BE 6'-8" HIGH UNLESS OTHERWISE NOTED
- HEADERS TO BE 2-PLY UNLESS OTHERWISE NOTED

STAPLETON / CUSTOM
SECOND FLOOR PLAN
8' CEILING HEIGHT

STYLE OF HOME: STAPLETON / CUSTOM
CRAWLSPACE AREA = 1981 SQ.FT.
FIRST FLOOR LIVING AREA = 1320 SQ.FT.
SECOND FLOOR LIVING AREA = 1110 SQ.FT.
GARAGE AREA = 443 SQ.FT.
PORCH AREA = 99 SQ.FT.

DRAWN BY: DST | DATE: | SCALE: 1/8" = 1'-0" | SHEET 5

© COPYRIGHT 2011 SCHUMACHER HOMES, INC. ALL RIGHTS RESERVED. NO PORTION OF THIS DOCUMENT MAY BE UTILIZED, REPRODUCED, COPIED, ALTERED, OR ASSIGNED TO ANY THIRD PARTY WITHOUT THE EXPRESS PERMISSION OF SCHUMACHER HOMES, INC. A BREACH OF THIS PROVISION OR INFRINGEMENT OF SCHUMACHER HOMES, INC. COPYRIGHT WILL RESULT IN LEGAL ACTION BY SCHUMACHER HOMES, INC. FOR COPYRIGHT INFRINGEMENT.

CUSTOM BUILT FOR: R & S HOLDING GROUP LLC.
JOB #: CH 675 013 031 | DRAWING #: STD
LOCATION: LOT 54 CHARLES FARM DR.
MT. ULLA, NC 28115
IREDELL COUNTY (CHARLOTTE OFFICE)

Schumacher Homes
Charlotte, NC
109 H Williamson Road
Mooresville, NC 28117
Sales: (877) 267-3462
Construction: (800) 401-1534
www.schumacherhomes.com