



GRAB BAR DETAIL
SCALE: NOT TO SCALE

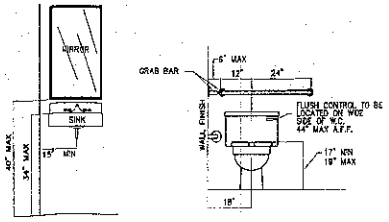

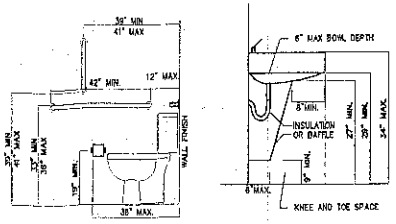

RESTROOM DETAILS

KEY NOTES:

(1) STEP TO BE CONSTRUCTED USING 2x6 TREATED FRAMING @ 16" O.C. WITH 3/4" FLOOR SHEATHING. RIP DOWN TO PROVIDE 6" RISE A.F.F. INCLUDING 3/4" FLOORING.

(2) HANDRAIL TO EXTEND 12" BEYOND END OF RAMP.

WALL RATING LEGEND


1 HOUR RATED WALL

DOOR SCHEDULE


MARK	DOOR SIZE			REMARKS
	WIDE	HIGH	THICK.	
①	3'-0"	7'-0"	1 3/4"	SOLID BIRCH, METAL FRAME, 20 MINUTE RATED
②	3'-0"	7'-0"	1 3/4"	EXTERIOR INSULATED METAL DOOR, PANIC HARDWARE
③	6'-0"	7'-0"	1 3/4"	DOUBLE GLASS STOREFRONT DOOR, PANIC HARDWARE
④	6'-0"	7'-0"	1 3/4"	SOLID BIRCH, METAL FRAME, DOUBLE DOORS, 2C MINUTE RATED

WINDOW SCHEDULE


MARK	WINDOW SIZE				REMARKS
	WIDE	HIGH	ROUGH OPENING	TYPE	
Ⓐ	23-1/2"	47-1/2"	24"X48"	FIXED	INSULATED
Ⓑ	35-1/2"	59-1/2"	36"X60"	SINGLE HUNG	SCREENS, GRIDS, & EGRESS

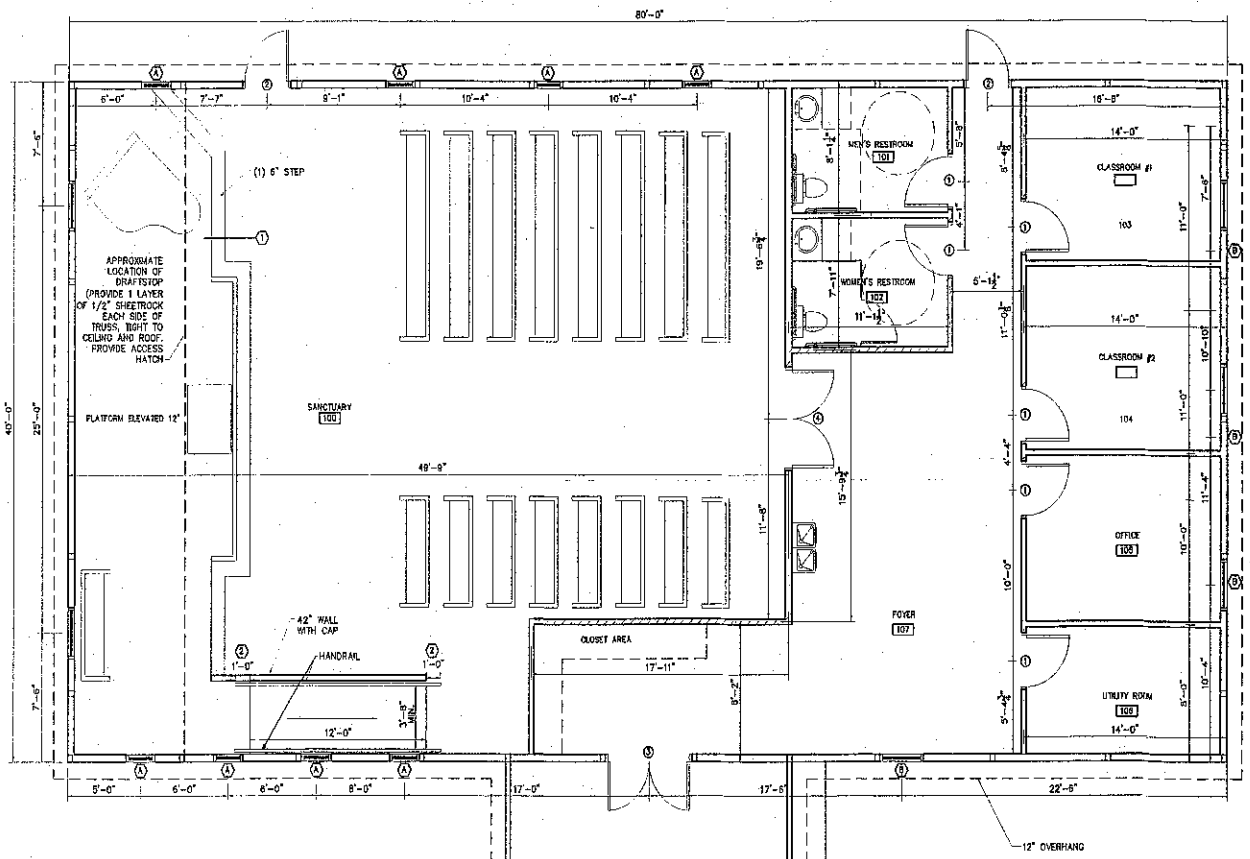


PLATFORM CONSTRUCTION

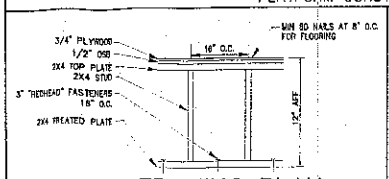

FP-1 / 1 FRAMING PLAN
SCALE: NONE

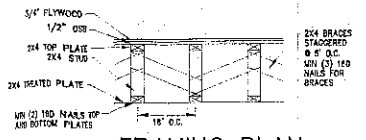


FRAMING PLAN
SCALE: NOT TO SCALE

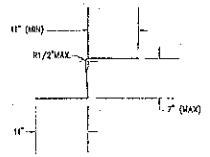

TREAD RISER DETAIL
SCALE: NOT TO SCALE

Acknowledgement Of Plans Submittal ONLY
Date 9-27-11
Date

FLOOR PLAN
SCALE: 1/4"=1'-0"

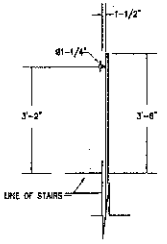

HAND RAIL DETAIL
NOT TO SCALE

NOTE:
-STAIR IS 4'-4" WIDE
-44" CLEAR BETWEEN RAILS

NEW BUILDING ON HEMLOCK ROAD
HOUSE OF PRAYER & FAITH
CLEVELAND, NORTH CAROLINA

REVISIONS
NO.

Cruse And Associates, P.A.

THESE DOCUMENTS ARE INSTRUMENTS OF SERVICE AND AS SUCH THESE DRAWINGS, DESIGNS, AND DESIGN CONCEPTS PRESENTED REMAIN THE PROPERTY OF THE ENGINEER. PUBLISH OR DISTRIBUTE THE DRAWINGS OR DESIGNS ONLY WITH THE WRITTEN PERMISSION OF THE ENGINEER.
©COPYRIGHT

DATE 09/13/11
DRAWN BY BAM
JOB NO. 11-43

SHEET NO.
FP-1 OF 1