CLAYTON HOMES MAYNARDVILL

MAN16763H

9-10-07

162 PLF
2 JOISTS
4 LAGS


162 PLF
2 JOISTS
4 LAGS

48' 2

37'

162PLF
1JOIST
1 LAG

162PLF
1JOIST
5 LAGS

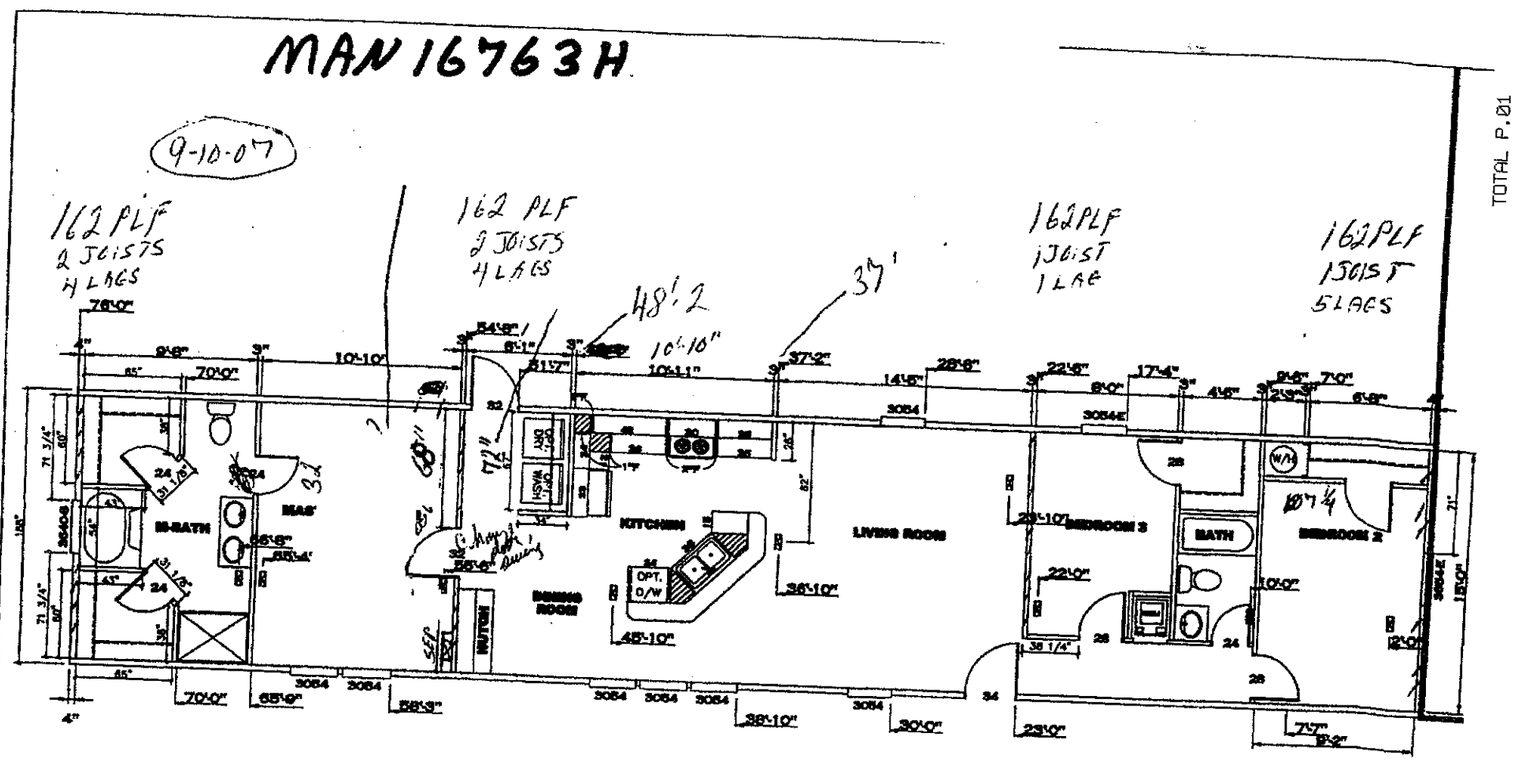

Acknowledgement Of
Plans Submittal ONLY!

Date 6-6-07

Date

1216 SQ.FT. (STD PLAN "CONDITIONED"
N/A SQ.FT. (W/OPT. PORCH/RECESS "CONDITIONED"

CMH MANUFACTURING	Model # MAN16763H	Drawing #
	Dated 6-06-07 Scale NTS	229056
Product Designer Jason Daniels	16' x 76' MANCHESTER	
FLOOR PLAN		