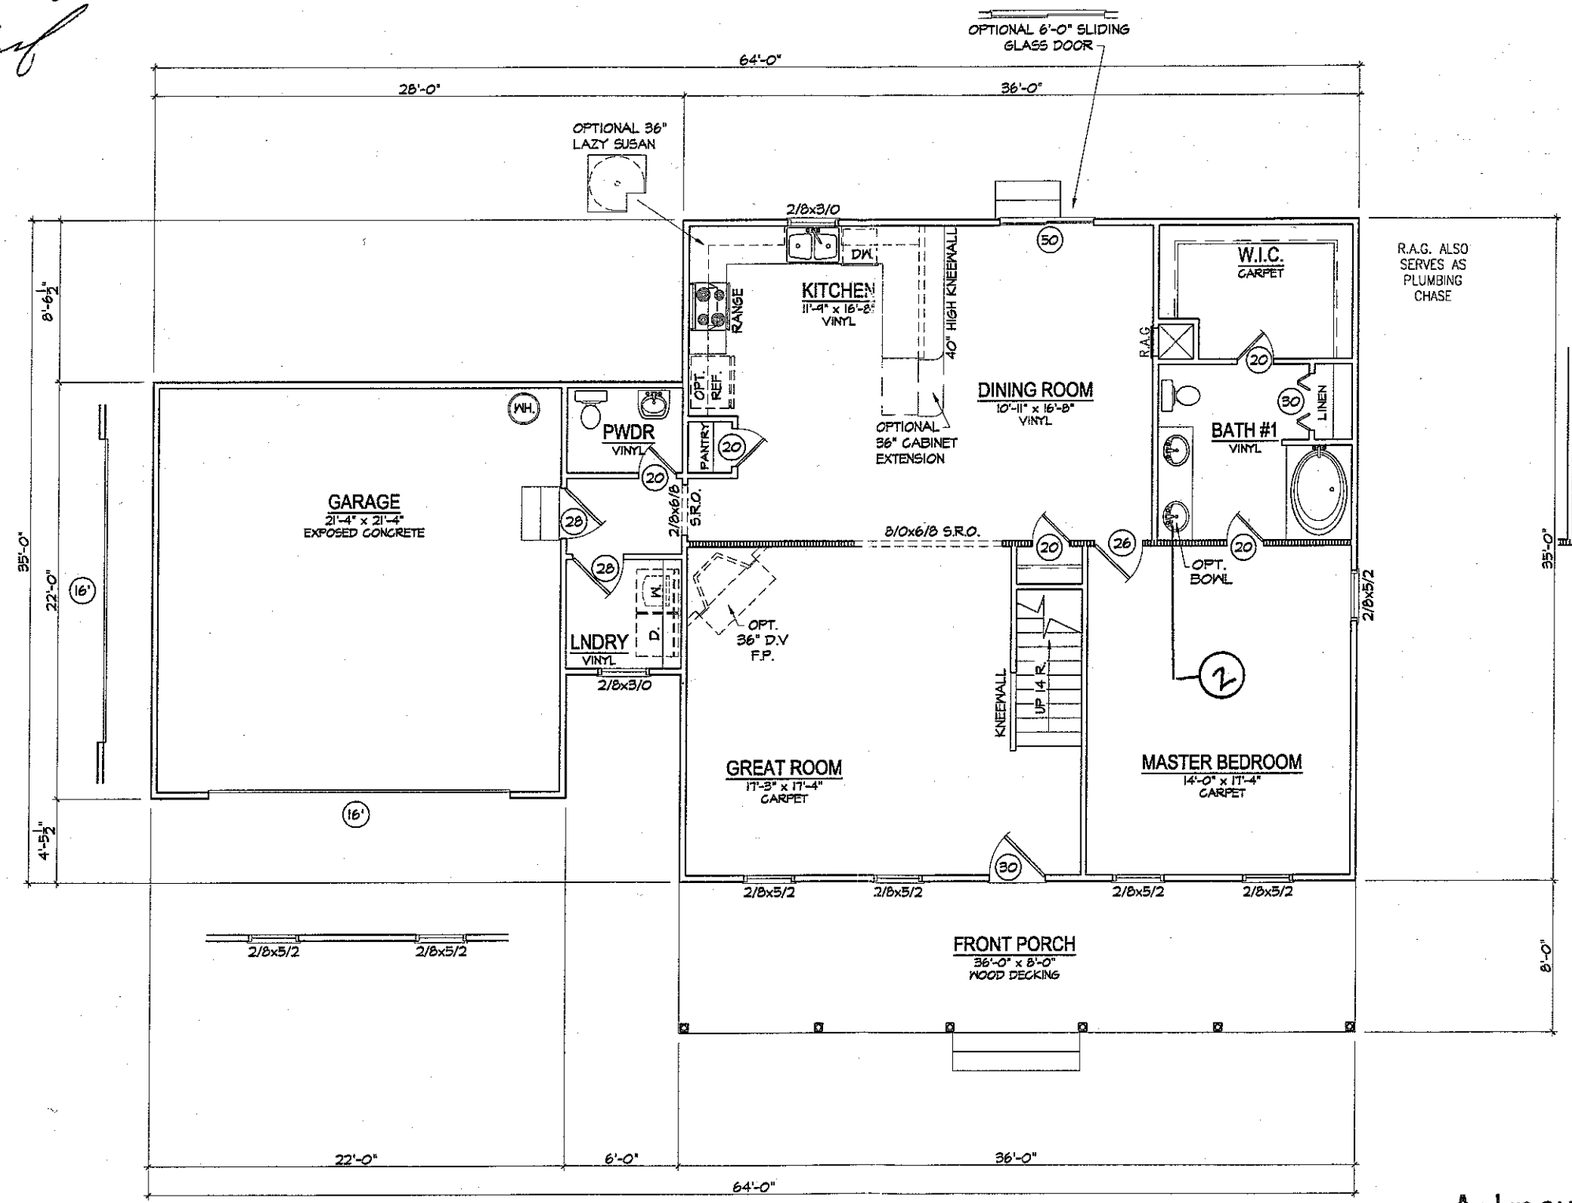


EXTERIOR DIMENSIONS ARE TO OUTSIDE OF 1/2" SHEATHING. INTERIOR DIMENSIONS ARE TO FACE OF 3 1/2" STUD.

Acknowledgement Of Plans Submittal ONLY!

STEVE HEARICK Date 10-16-03

Scott Custin Date 10-16-3

1st FLOOR PLAN
1/8" = 1'-0"

WAYNE HOMES
Building better for less.

REVISIONS	
No.	Date
1	XX-XX-XXXX
2	XX-XX-XXXX
3	XX-XX-XXXX
4	XX-XX-XXXX
5	XX-XX-XXXX
6	XX-XX-XXXX

©COPYRIGHT 2000 WAYNE HOMES


NOTICE
All drawings, specifications and copies thereof are instruments of service only and remain the property of Wayne Homes. The reproduction or unauthorized use of these documents on any other project, without written permission from Wayne Homes, is strictly prohibited. They are also to be protected by federal copyright laws.

DO NOT SCALE DRAWINGS
FOR DIMENSIONS NOT SHOWN CONTACT PLAN COORDINATOR FOR CLARIFICATION

11/2-1828-D
1st FLOOR PLAN
DISCOVERY SERIES

DESIGN REFERENCE CODE: WYN0009
DRAWN BY/CHECK BY: MEJ \ PL
RELEASE DATE: 09/10/03
PLAN NUMBER: 1828
CAD FILE NAME: 1828D005
SHEET NUMBER: **D-5**

FILENAME: 1828D005.DWG SCALE: 1:1 LAST SAVED ON 11/03/2000

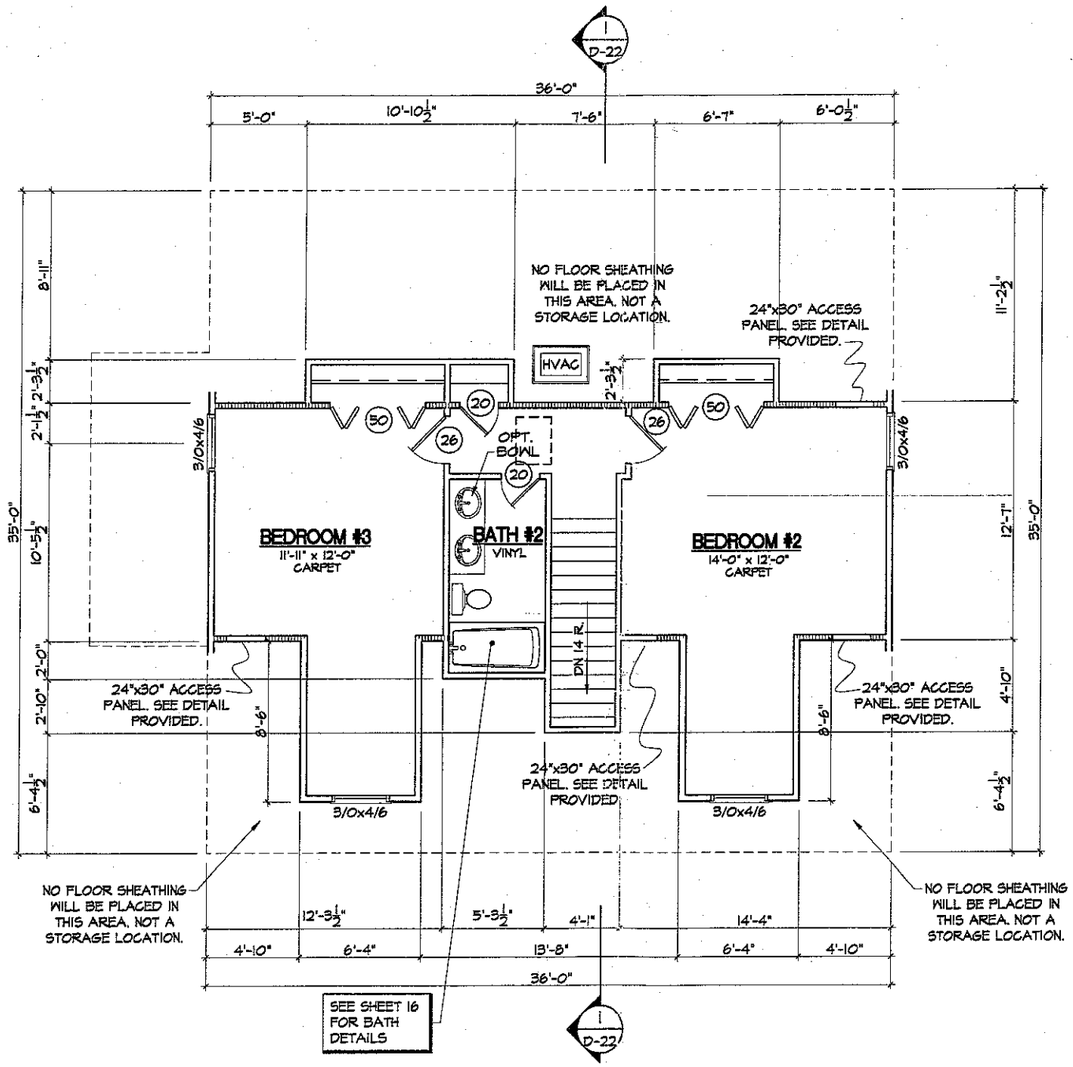

Acknowledgement Of
Plans Submittal ONLY!

STEVE HEDRICK Date 10-16-03

Date 10-16-3

2nd FLOOR PLAN
1/8" = 1'-0"

WAYNE HOMES
Building better for less.

REVISIONS	
No.	Date
1	XX-XX-XXXX
2	XX-XX-XXXX
3	XX-XX-XXXX
4	XX-XX-XXXX
5	XX-XX-XXXX
6	XX-XX-XXXX

© COPYRIGHT 2000
WAYNE HOMES

NOTICE:
All dimensions, specifications and details thereof are instruments of service only and remain the property of Wayne Homes. The reproduction or unauthorized use of these documents on any other project without written permission from Wayne Homes is strictly prohibited. This design is protected by federal copyright laws.

DO NOT SCALE DRAWINGS
FOR DIMENSIONS NOT SHOWN, CONTACT PLAN COORDINATOR FOR CLARIFICATION.

1 1/2-1828-D
2nd FLOOR PLAN
DISCOVERY SERIES

DESIGN REFERENCE CODE
WYN0009

DRAWN BY/CHECK BY
MEJ \ PL

RELEASE DATE
09/10/03

PLAN NUMBER
1828

CAD FILE NAME
1828D008

SHEET NUMBER
D-8