NSO's

NSO#1
LINE 3
ADD DISHWASHER

NSO#4
LINE#7
FLIP HOUSE FROM
HERE FRONT TO BACK


NSO#5
LINE#8
MOVE BAR TOP
ADD WALL

NSO#7
LINE#10
DELETE 4 3/0x4/6 WINDOWS

NSO#9
LINE#13
5' SHOWER 1/0
SHWR/TUB

NSO#6
LINE#9
TURN DR INTO
DEN - ADD WALLS
AND DOOR

NSO#2
LINE#5
CONCRETE FRONT
PORCH

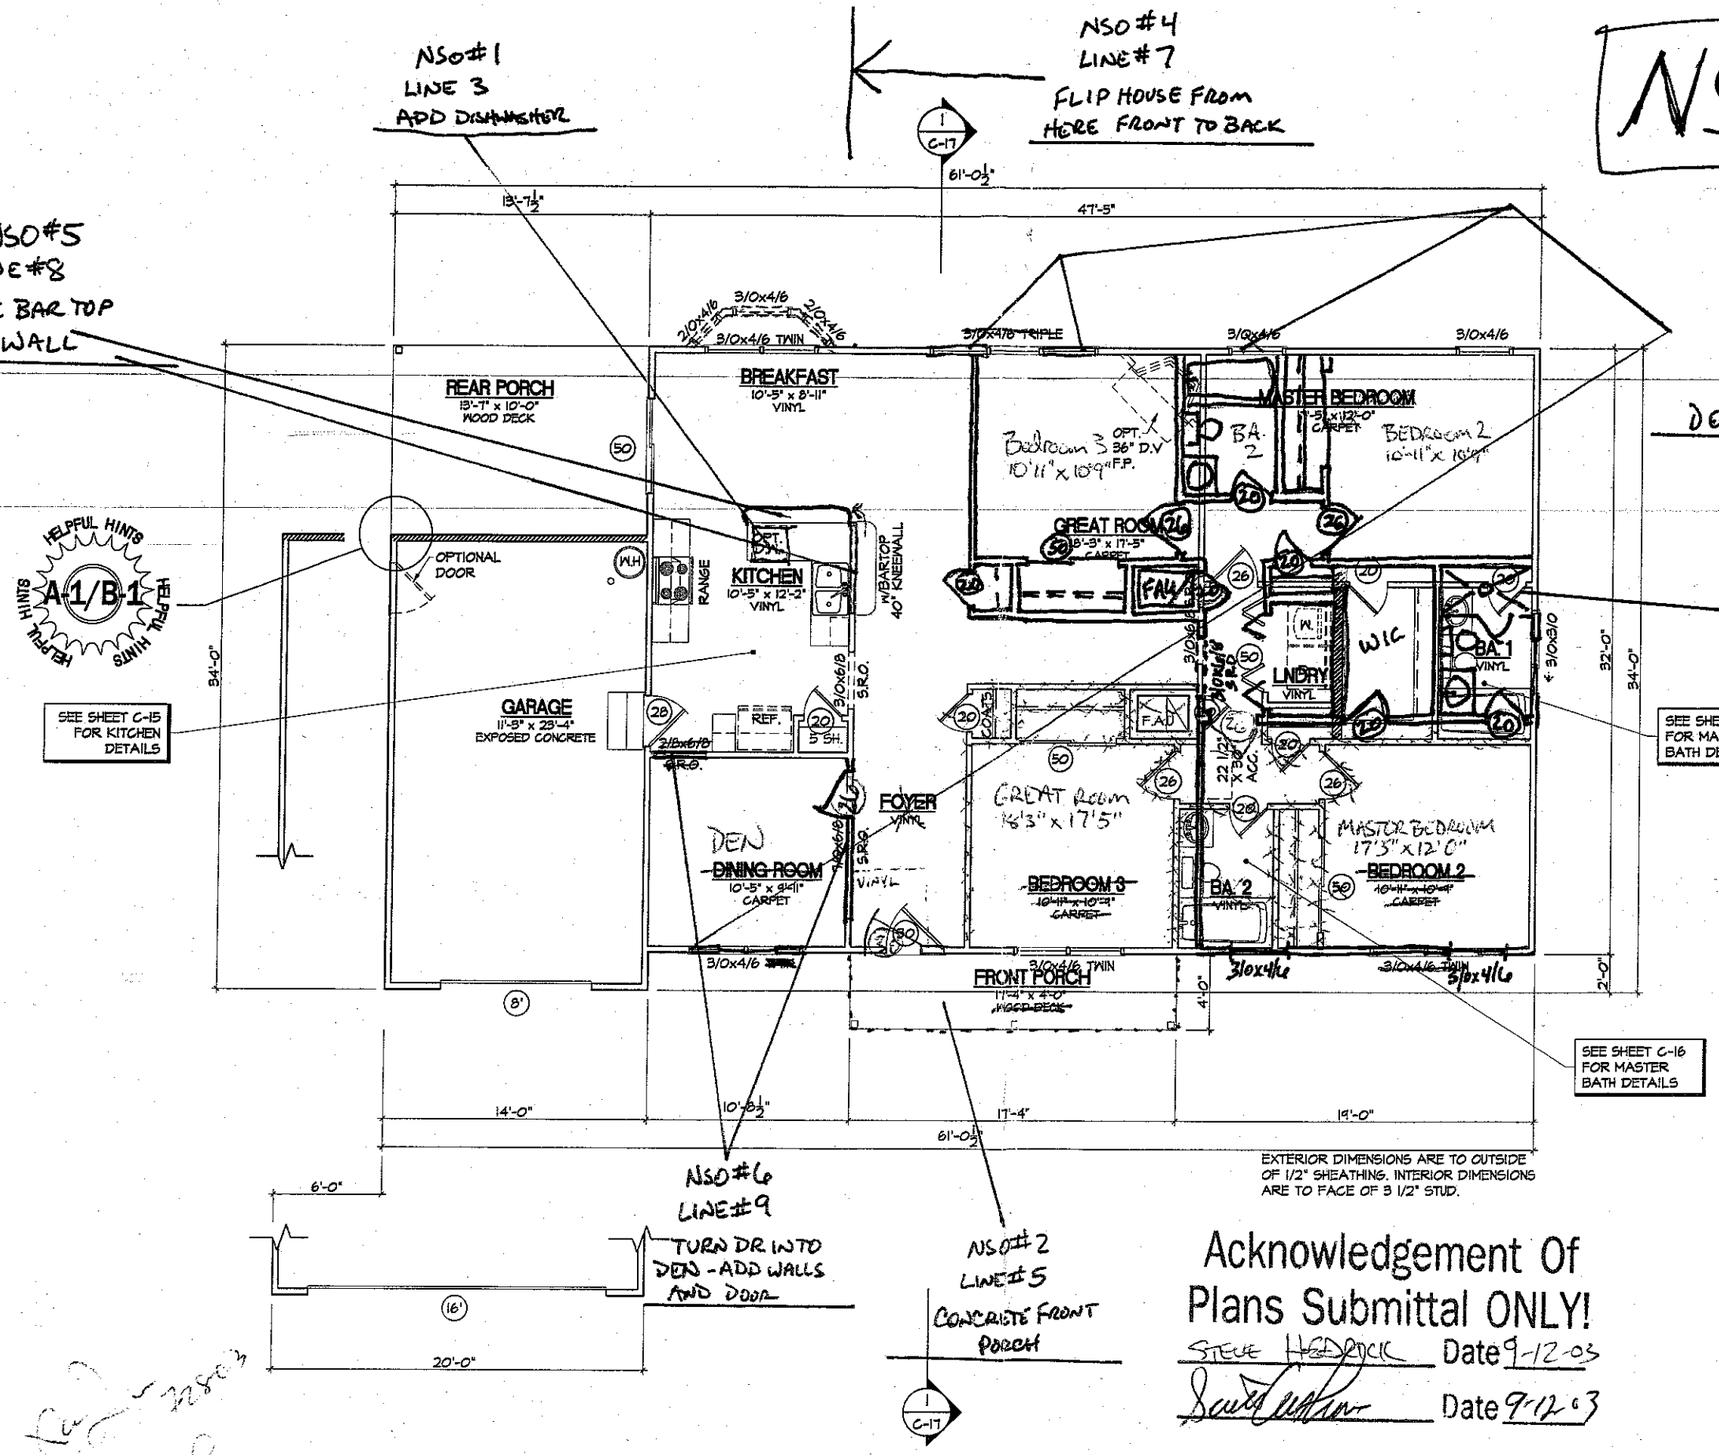

HELPFUL HINTS A-1/B-1

Acknowledgement Of Plans Submittal ONLY!

STEVE HEADRICK Date 9-12-03

Date 9-12-03

Lee Wilson
Jing Lee
7.28.03

1st FLOOR PLAN
1/8" = 1'-0"

WAYNE HOMES

REVISIONS	
No.	Date
1	XX-XX-XXX
2	XX-XX-XXX
3	XX-XX-XXX
4	XX-XX-XXX
5	XX-XX-XXX
6	XX-XX-XXX

© COPYRIGHT 2000 WAYNE HOMES

NOTICE:
All drawings, specifications and copies thereof are and shall remain the property of Wayne Homes and are not to be used on any other project without written permission from Wayne Homes. They are to be returned upon request. This design is protected by federal copyright laws.

DO NOT SCALE DRAWING
FOR DIMENSIONS NOT SHOWN CONTACT PLAN COORDINATOR FOR CLARIFICATION.

1-1517 - C
1st FLOOR PLAN

DESIGN REFERENCE CODE: WYN0004
DRAWN BY/CHECK BY: ASC-KDH \ BWJ
RELEASE DATE: 05/01/03
PLAN NUMBER: 1517
CAD FILE NAME: 1517C005
SHEET NUMBER: C-5

FILENAME: 1517C005.DWG SCALE: 1:1 LAST SAVED ON 09/26/2000