
Approved 4 BEDROOM

Acknowledgement Of
Plans Submittal ONLY!

Date 10-24-05

Date 10.24.05

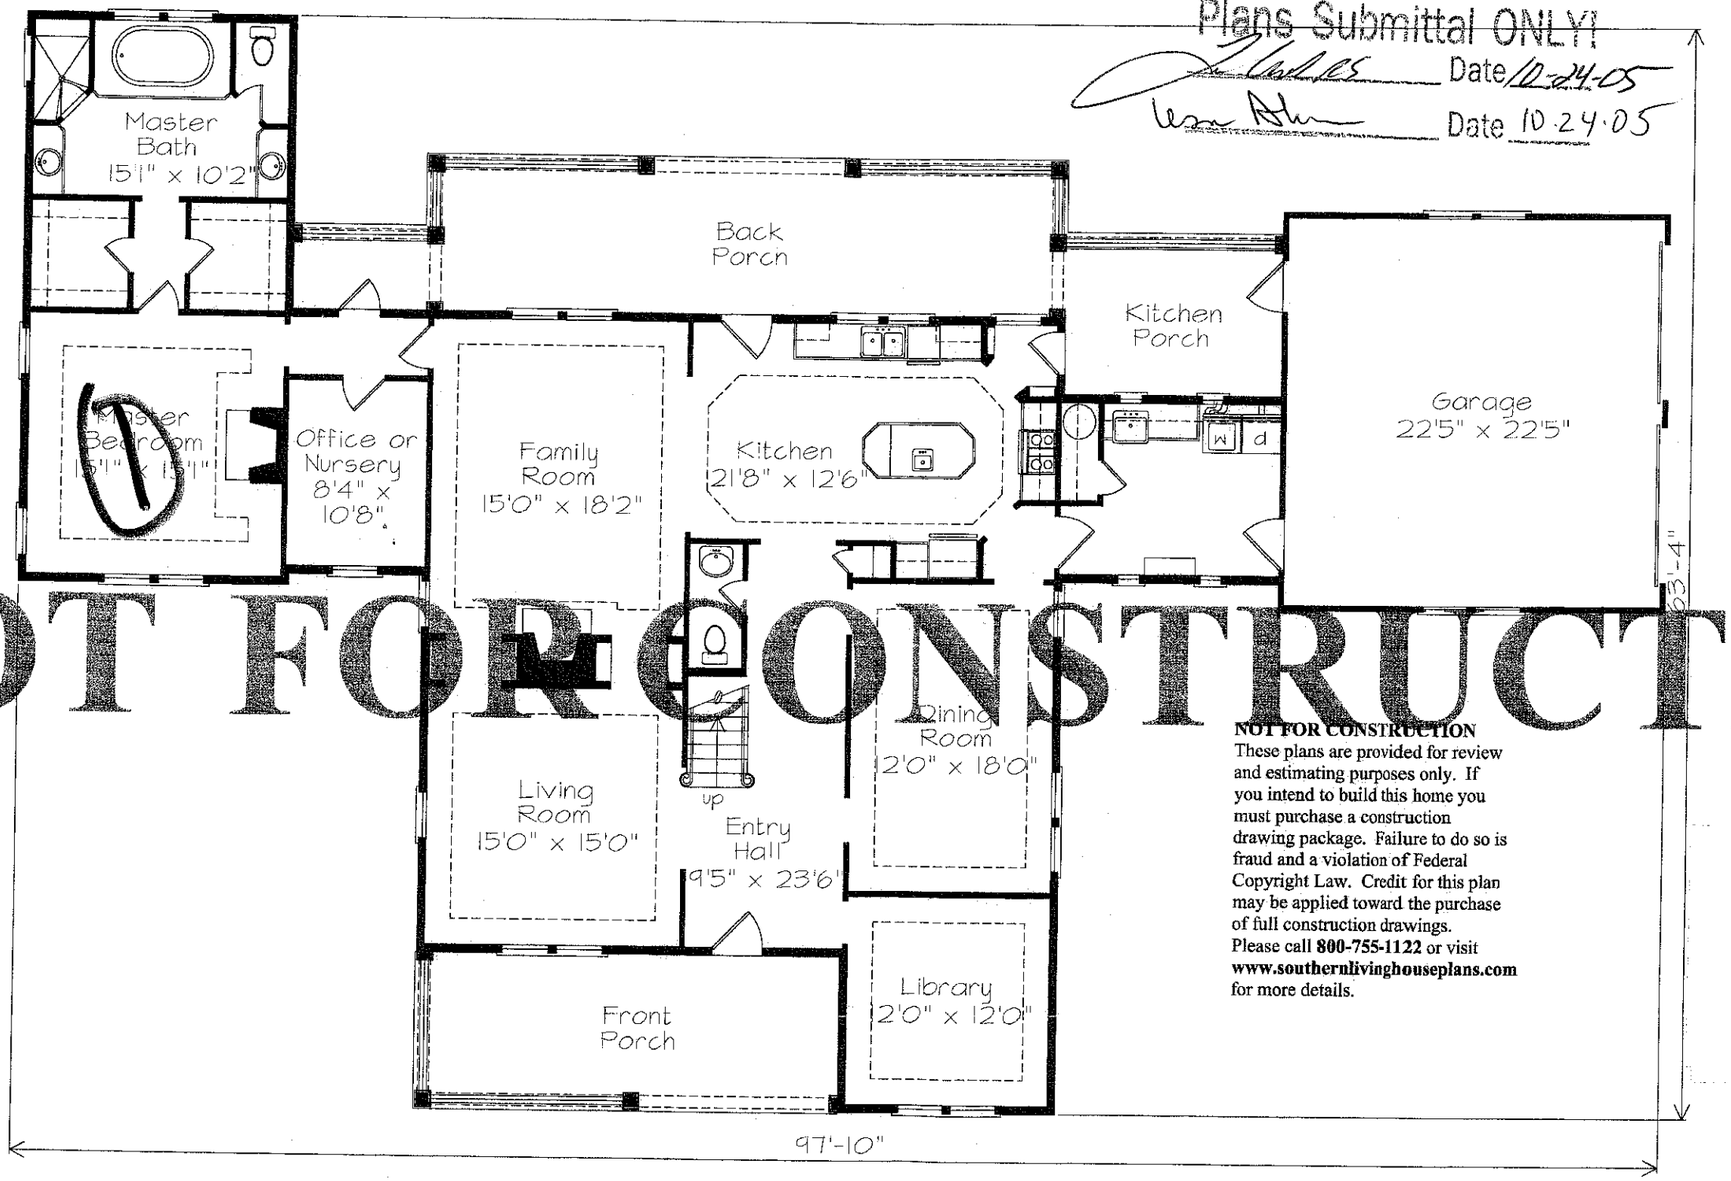

NOT FOR CONSTRUCTION

NOT FOR CONSTRUCTION
These plans are provided for review and estimating purposes only. If you intend to build this home you must purchase a construction drawing package. Failure to do so is fraud and a violation of Federal Copyright Law. Credit for this plan may be applied toward the purchase of full construction drawings. Please call **800-755-1122** or visit **www.southernlivinghouseplans.com** for more details.

FIRST LEVEL FLOOR PLAN

SCALE: 1/4" = 1'-0"

TOTAL SQ. FTG.	
FIRST FLOOR	2,376 SF
SECOND FLOOR	1,327 SF
TOTAL	3,703 SF

SL-771

Southern Living PLANS

DRAWING CONTENT © STEPHEN A. MOUZON. ALL RIGHTS RESERVED.

THE SWANNINGTON
BILTMORE ESTATE HOMES


STEPHEN A. MOUZON ARCHITECT
NATIONAL ASSOCIATION OF RESIDENTIAL DESIGNERS
ALABAMA 35801 (256) 539-7776

©2001 MOUZON DESIGNS, INC. ALL RIGHTS RESERVED. THESE PLANS ARE PROTECTED BY U.S. COPYRIGHT LAW AND MAY NOT BE REPRODUCED, STORED IN A RETRIEVAL SYSTEM, TRANSMITTED OR USED IN ANY FORM, WHETHER ELECTRONIC OR MECHANICAL, WITHOUT THE EXPRESS WRITTEN CONSENT OF STEPHEN A. MOUZON.

BILTMORE ESTATE
For Your Home

3

9/27/01 12:58 PM

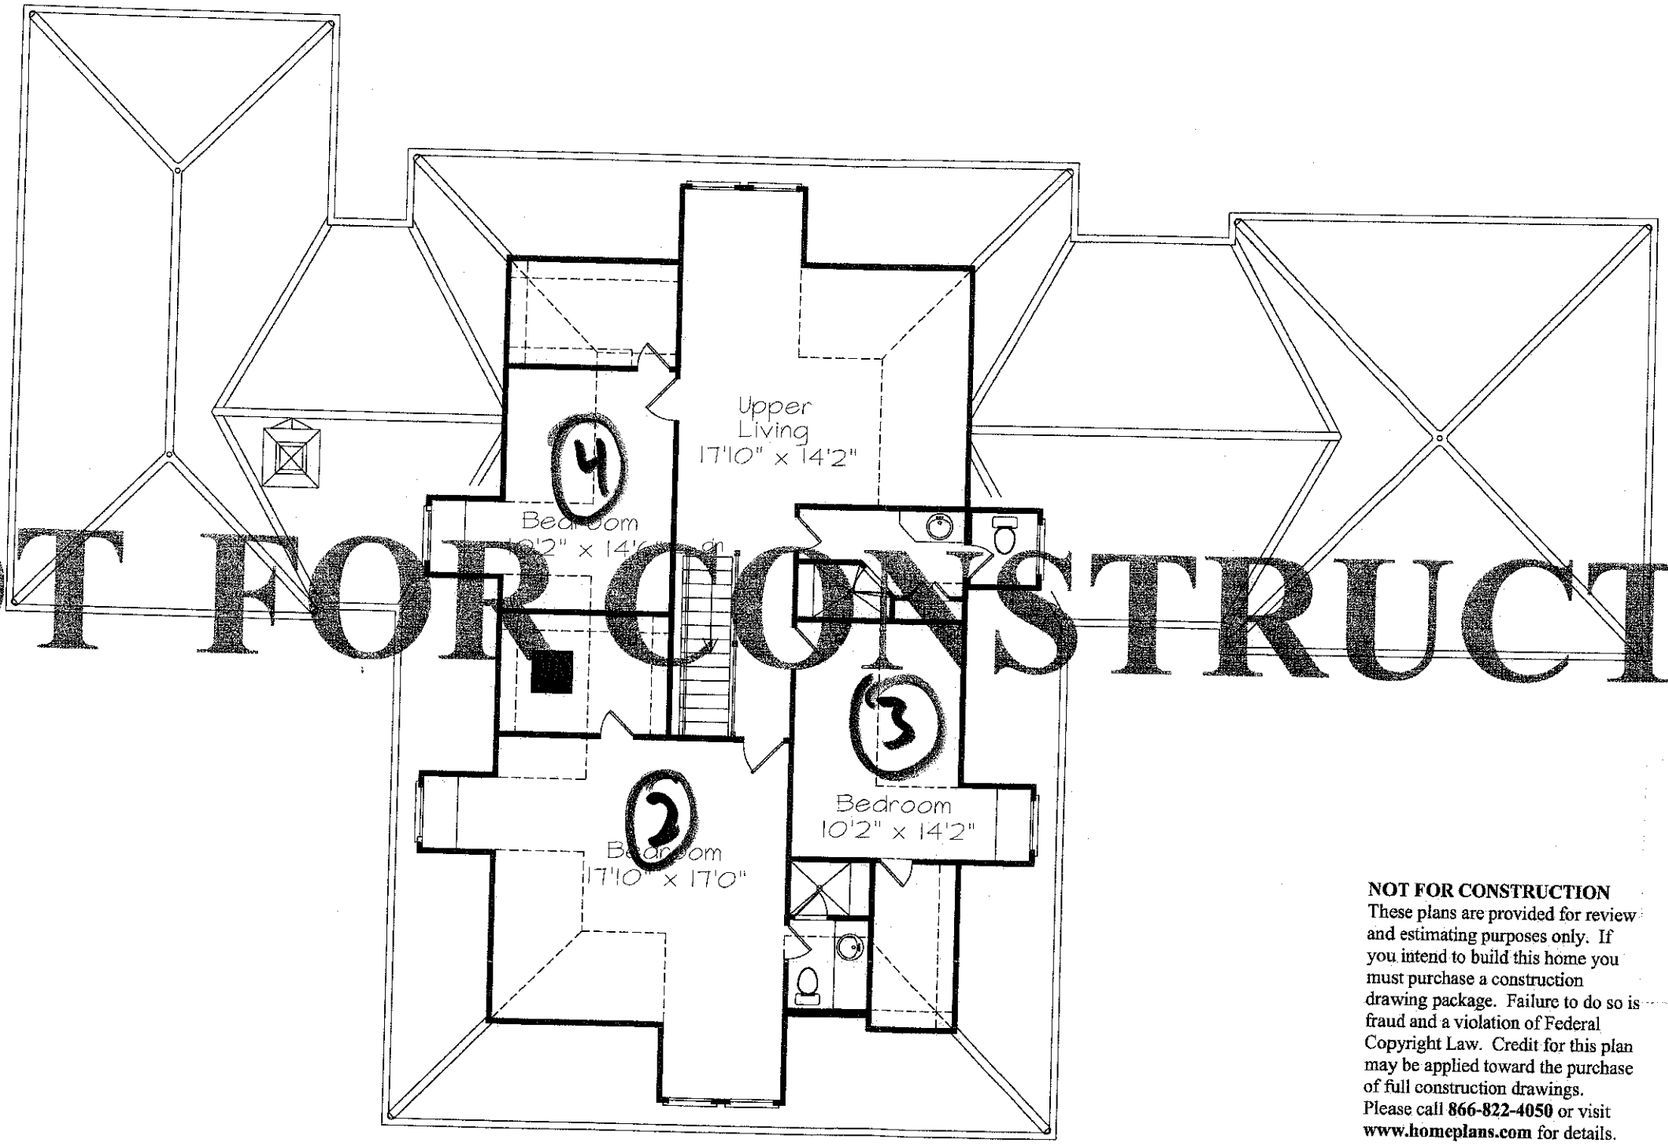

NOT FOR CONSTRUCTION

NOT FOR CONSTRUCTION
These plans are provided for review and estimating purposes only. If you intend to build this home you must purchase a construction drawing package. Failure to do so is fraud and a violation of Federal Copyright Law. Credit for this plan may be applied toward the purchase of full construction drawings. Please call **866-822-4050** or visit **www.homeplans.com** for details.

SECOND LEVEL FLOOR PLAN

SCALE: 1/4" = 1'-0"

SL-771

Southern Living PLANS

THE SWANNANOA RIVER HOUSE
BILTMORE ESTATE® HOMES

STEPHEN A. MOZON, ARCHITECT

DRAWINGS COPYRIGHT © STEPHEN A. MOZON, A DIVISION OF DAVIS DESIGN, ALL RIGHTS RESERVED.
©2001 MOZON DESIGN ALL RIGHTS RESERVED. NO PART OF THESE PLANS MAY BE REPRODUCED OR TRANSMITTED OR USED IN ANY FORM, WHETHER ELECTRONIC OR MECHANICAL, WITHOUT THE EXPRESS WRITTEN CONSENT OF STEPHEN A. MOZON.

BILTMORE ESTATE® For Your Home

4

9/21/01 1:06 PM