SO Line #2
Hardwood
Kitchen + Breakfast

SO Line #1
Traditional F.P

SO Line #17
Space Saver Microwave
Model # MH6150 XHB

SO Line #3
Add Side Load
Garage.

6'-10" HEADER HEIGHT FIRST FLOOR

LOAD BEARING WALLS

SEE SHEET 21 FOR BATH DETAILS

SEE SHEET 20 FOR KITCHEN DETAILS

OPT. BEDROOM #5
12'-8" x 11'-11"

SUN ROOM
15'-1" x 11'-11"

OPT. CLOSET

BATH #2

BREAKFAST
15'-6" x 10'-4"

FAMILY ROOM
19'-8" x 16'-1"

OPT. FP

15 LITE

HVAC

ISLAND

KITCHEN
15'-6" x 8'-1"

40" KNEEWALL w/BARTOP

STEPS TO GRADE

STAIR RAIL PICKET

UP 16 R.

GARAGE
19'-4" x 23'-1"

LAUNDRY

OPTION

DINING ROOM
11'-10" x 13'-0"

FOYER

LIVING ROOM
10'-4" x 11'-5"

PORCH
17'-11" x 5'-0"

BRICK STEPS TO GRADE

8" ROUND COLUMN (TYP.)

57'-0"

21'-0" | 6'-0" | 12'-8" | 17'-4"

Acknowledgement Of
Plans Submittal ONLY!
STEVE HEDRICK Date 9-22-03
Date 9-22-03

Sheila Wasson
7/25/03

1st FLOOR PLAN
1/8" = 1'-0"

Wasson

WAYNE HOMES
Building better for less.

REVISIONS	
No.	Date
1	XX-XX-XXXX
2	XX-XX-XXXX
3	XX-XX-XXXX
4	XX-XX-XXXX
5	XX-XX-XXXX
6	XX-XX-XXXX

©COPYRIGHT 2000
WAYNE HOMES

NOTICE:
All drawings, specifications and models thereof are instruments of service only and remain the property of Wayne Homes. The reproduction or unauthorized use of these drawings, in any manner, is strictly prohibited. This design is protected by federal copyright laws.

DO NOT SCALE DRAWINGS
FOR DIMENSIONS NOT SHOWN CONTACT PLAN COORDINATOR FOR CLARIFICATION.

2-2883 - B
1st FLOOR PLAN
SIGNATURE SERIES

DESIGN REFERENCE CODE

DRAWN BY/CHECK BY
ASC-KDH \ SDP


ISSUE DATE
04/24/03

PLAN NUMBER
2883

CAD FILE NAME
28196005

SHEET NUMBER
B-5
of 22

6'-10" WINDOW HEADER HEIGHT SECOND FLOOR

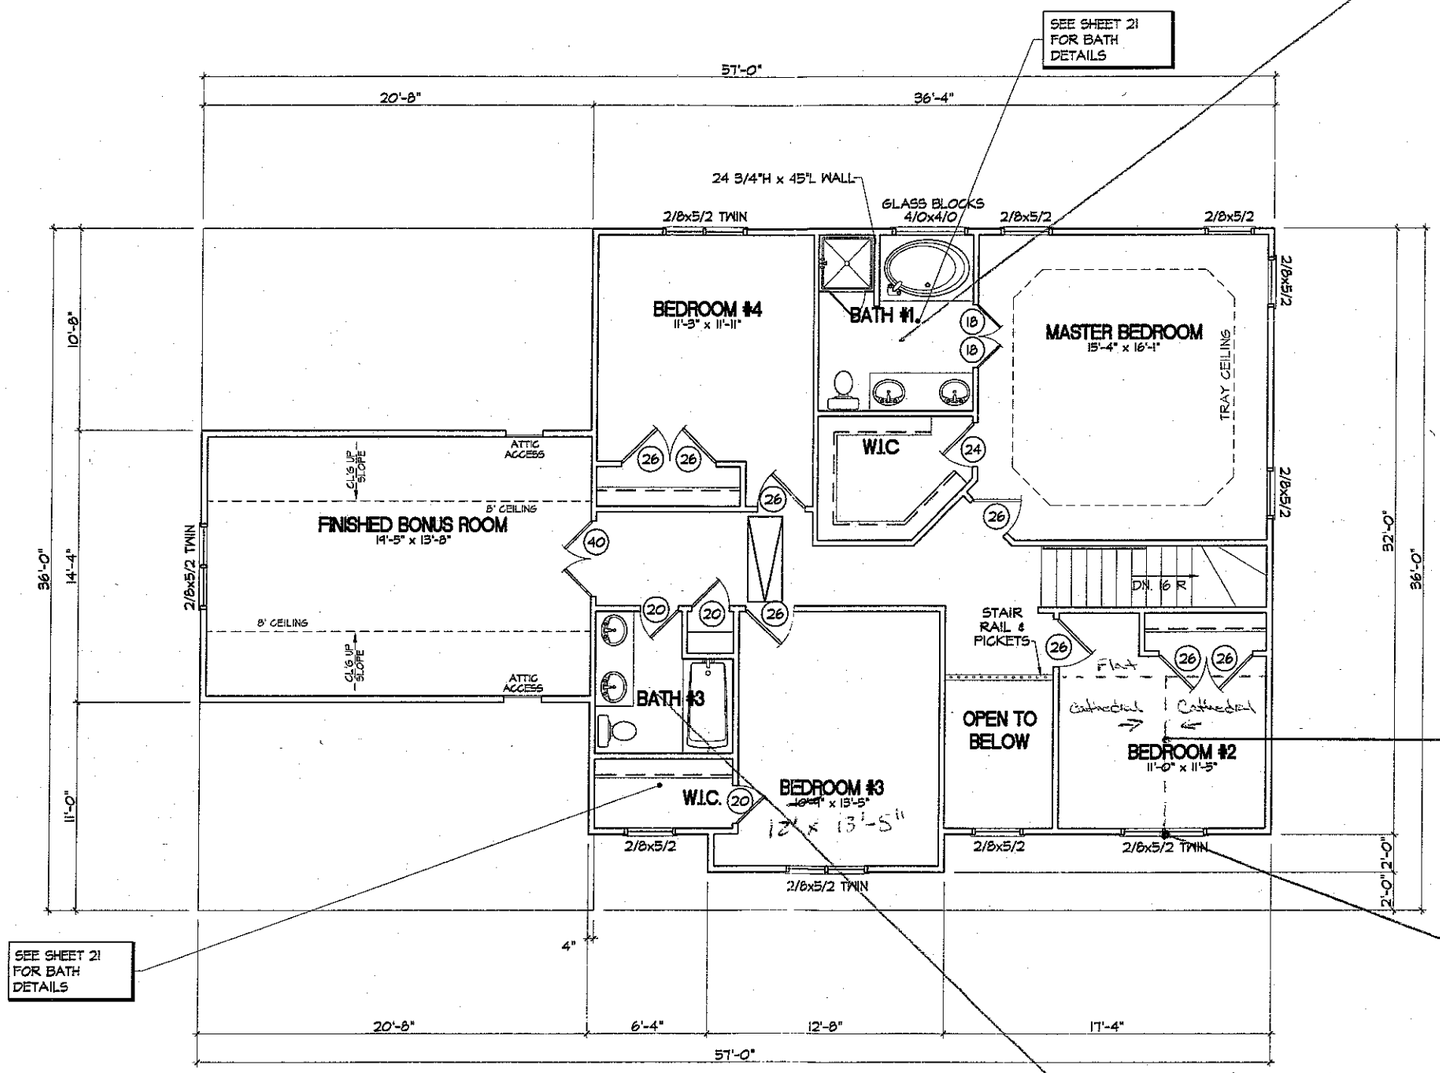

NSC #10 (Line 13)
Add Tile in Master Bath

NSC # 2 (Line 5)
Add Cathedral Ceiling

NSC # 3 (Line 6)
Add Half Round over 2/8 x 5/2 Bed 2

NSC #10 (Line 13)
Add Tile Bath 3

Acknowledgement Of Plans Submittal ONLY!

STEVE HEDRICK Date 9-22-03

Date 9-22-03

Sheila Wasson 7/25/03

2nd FLOOR PLAN
1/8" = 1'-0"

WAYNE HOMES
Building better for less.

REVISIONS	
No.	Date
1	XX-XX-XXXX
2	XX-XX-XXXX
3	XX-XX-XXXX
4	XX-XX-XXXX
5	XX-XX-XXXX
6	XX-XX-XXXX

© COPYRIGHT 2000 WAYNE HOMES

NOTICE:
All drawings, specifications and models thereof and derivations of or from any of them are the property of Wayne Homes. The reproduction or unauthorized use of these documents on any other project without written permission from Wayne Homes is strictly prohibited. This design is protected by federal copyright laws.

DO NOT SCALE DRAWINGS
FOR DIMENSIONS NOT SHOWN CONTACT PLAN COORDINATOR FOR CLARIFICATION

2-2883 - B
2nd FLOOR PLAN
SIGNATURE SERIES

DESIGN REFERENCE CODE

DRAWN BY/CHECK BY
ASC-KDN \ SDP

ISSUE DATE
04/24/03

PLAN NUMBER
2883

CAD FILE NAME
2819008

SHEET NUMBER
B-8
of 22

PLOTTED: 07/25/2003 1:19 PM BY WASSON, SHEILA
FILENAME: G:\2800\2819008\2819008 SHEET 1.DWG LAST SAVED BY WASSON, SHEILA 7/25/2003