
TABLE OF CONTENTS


A1 LOWER LEVEL & UPPER LEVEL FLOOR PLANS
S1 FOUNDATION & LOWER LEVEL FRAMING PLANS
S2 UPPER LEVEL AND ROOF FRAMING PLANS

NOTE: WORK THESE SHEETS (A1, S1, S2) WITH PLANS BY FBA FOR "THE KEENELAND" (SHEETS 1 THRU 7, F4)

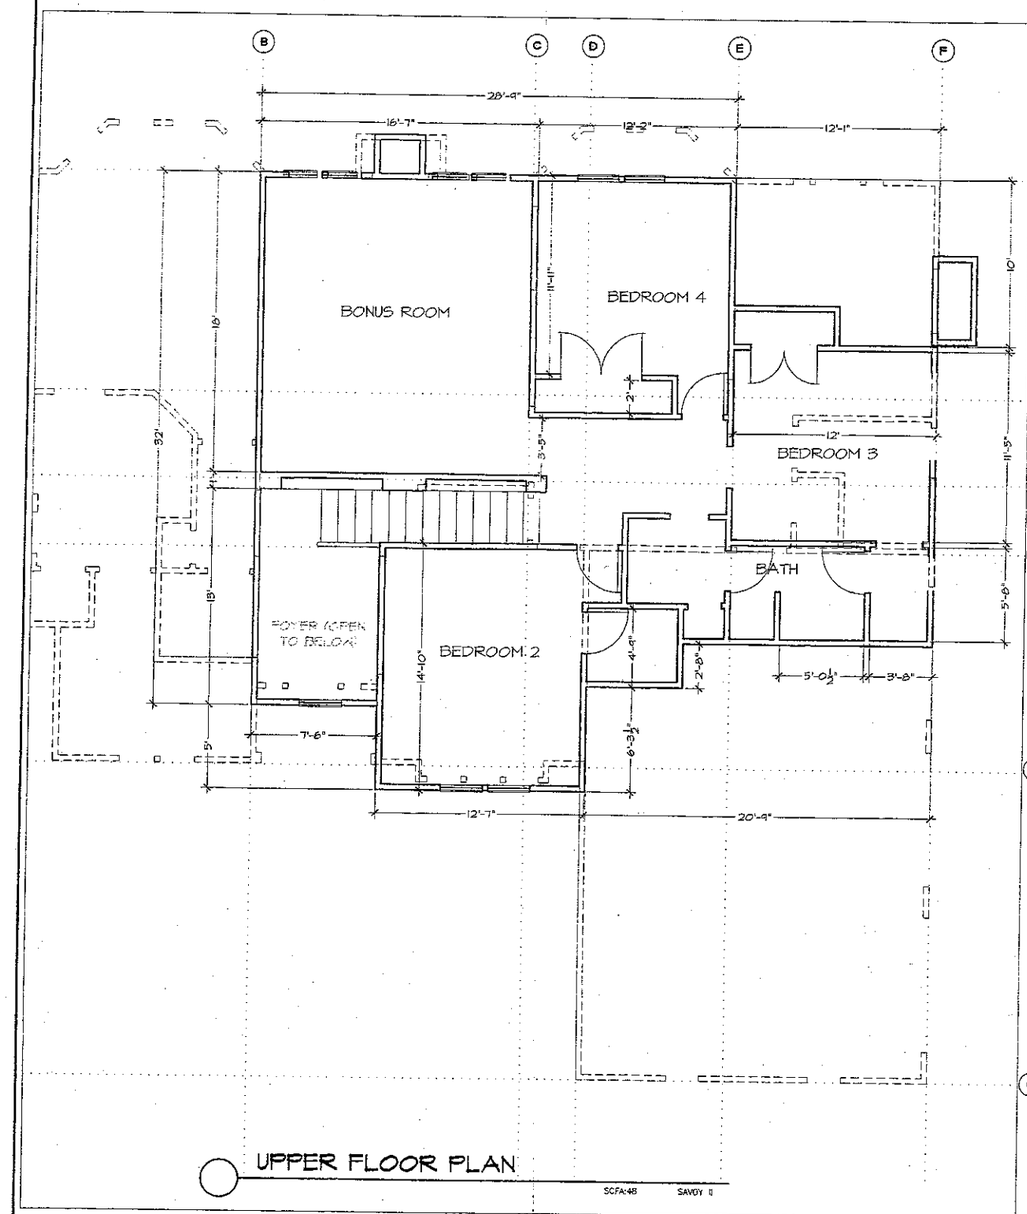

UPPER FLOOR PLAN

SCALE: 1/4" = 1'-0" SAVOY II

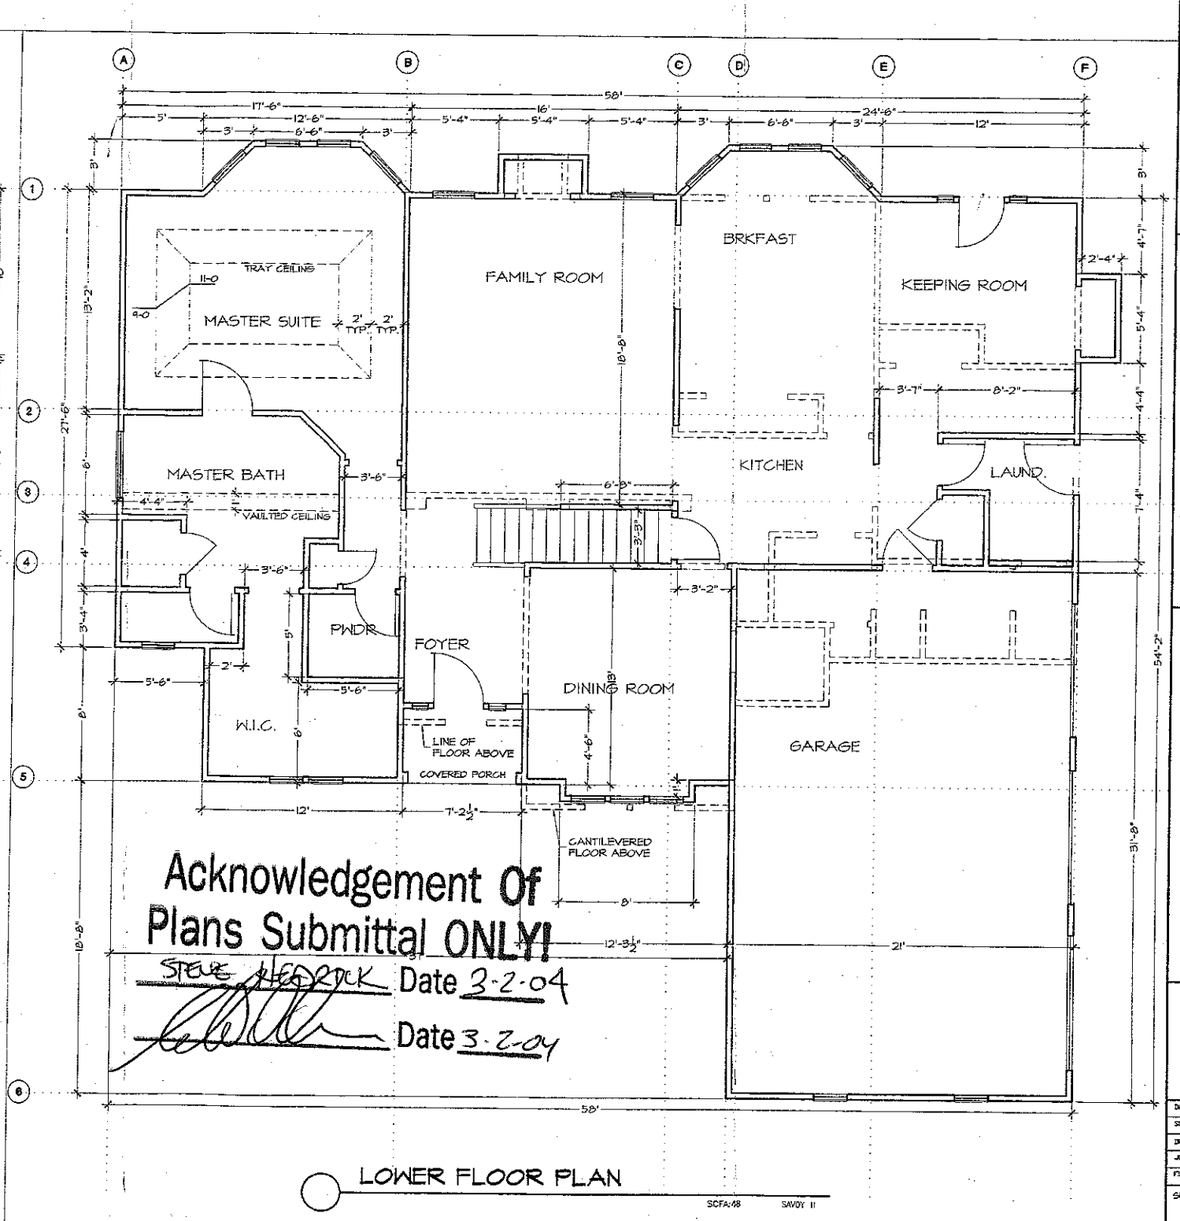

LOWER FLOOR PLAN

SCALE: 1/4" = 1'-0" SAVOY II

Acknowledgement Of
Plans Submittal ONLY!
STEVE HEDRICK Date 3-2-04
Date 3-2-04

REVISION / DATE	INITIALS
ISSUED FOR REVIEW	
ISSUED FOR PERMIT	
ISSUED FOR USE	

Kenneth E. Carr & Associates
civil engineering services
791-A FOURTH ST
SANTA ROSA, CA 95402
(707) 527-4894 PHONE
(707) 527-4894 FAX

FLOOR PLAN

IRONSTONE DEVELOPMENT
THE SAVOY II
NORTH CAROLINA
AP#

DATE:	1/13/04
SCALE:	1" = 1'-0"
DRAWN BY:	BDS
JOB #:	03-056
FILE #:	.STA
SHEET	A1
OF	1 SHEETS

\\PAUL\CAD Drawings\PAGEMTN03-056B SAVOYA1.dwg Tue Jan 20 08:17:21 2004 KEC & A