Acknowledgement Of
[illegible]gs Submittal ONLY!
Date 19 May 08
Date 5/19/08

FINAL PLANS

NOTE: SMOOTH CEILINGS THROUGHOUT EXCEPT GARAGE AREA TYP.

FIREPLACE TO HAVE 5' HIGH STONE SURROUND W/ ROUGH SAWN MANTLE


NOTE: CLOSET SHELF HEIGHT OFF FLOOR = 65" (SINGLE) 42" & 84" (DOUBLE)

NOTE: WINDOW & EXTERIOR DOOR HEADER HEIGHT TO BE 7'-11 1/2" UNLESS OTHERWISE NOTED. (EXCEPTIONS-O.H. GARAGE DOOR, GARAGE ENTRY DOOR)

NOTE: MINIMUM CEILING HT. TO BE 9'-1 1/2"

NOTE: ALL TUBS ARE TO HAVE A TUB/SHOWER NAILER

NOTE: ALL PLUMBING FIXTURES SHOWN ARE REPRESENTATIVE OF SIZE AND LOCATION ONLY ACTUAL STYLE AND BRAND OF FIXTURES MAY VARY.

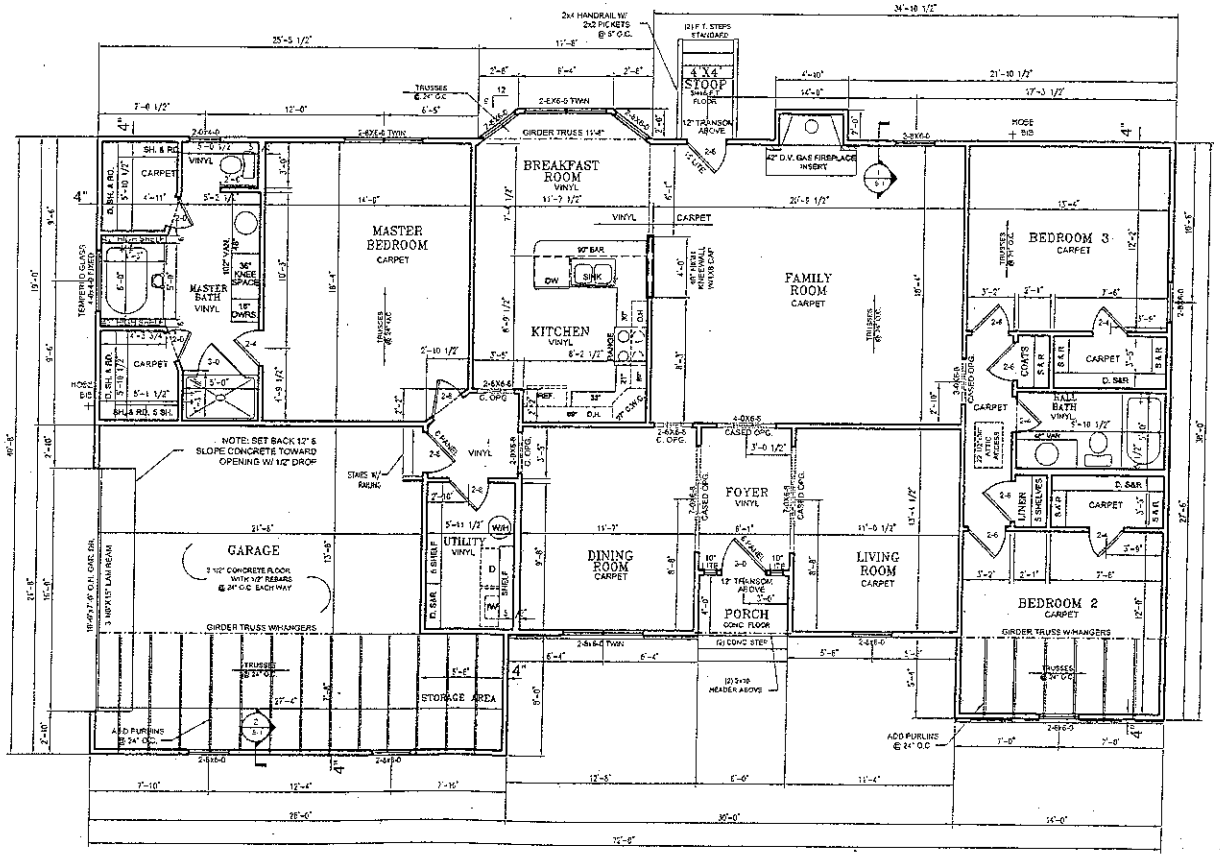

1 / A-3 FLOOR PLAN
SCALE: 1/8" = 1'-0"

THIS PLAN IS FORMATED FOR 1/8" SCALE IF PRINTED ON 11" X 17" PAPER

PROPERTY OF AMERICA'S HOME PLACE INC.
© COPYRIGHT 1993
ALL RIGHTS RESERVED
THESE PLANS, AS AN UNPUBLISHED WORK, ARE PROTECTED BY THE FEDERAL COPYRIGHT LAWS OF THE UNITED STATES. THEY ARE THE PROPERTY OF AMERICA'S HOME PLACE, INC. AND ARE NOT TO BE REPRODUCED, CHANGED OR COPIED IN ANY FORM OR MANNER WHATSOEVER, NOR ARE THEY TO BE ASSIGNED TO ANY THIRD PARTY, WITHOUT FIRST OBTAINING THE EXPRESS WRITTEN PERMISSION AND APPROPRIATE LEGAL CONVEYANCE FROM AMERICA'S HOME PLACE, INC.

DIANE RHOADES

DRAWN BY: JUSTIN FADDLER

SCALE: 1/8" = 1'-0"

SHEET NO. A-3 OF 5#