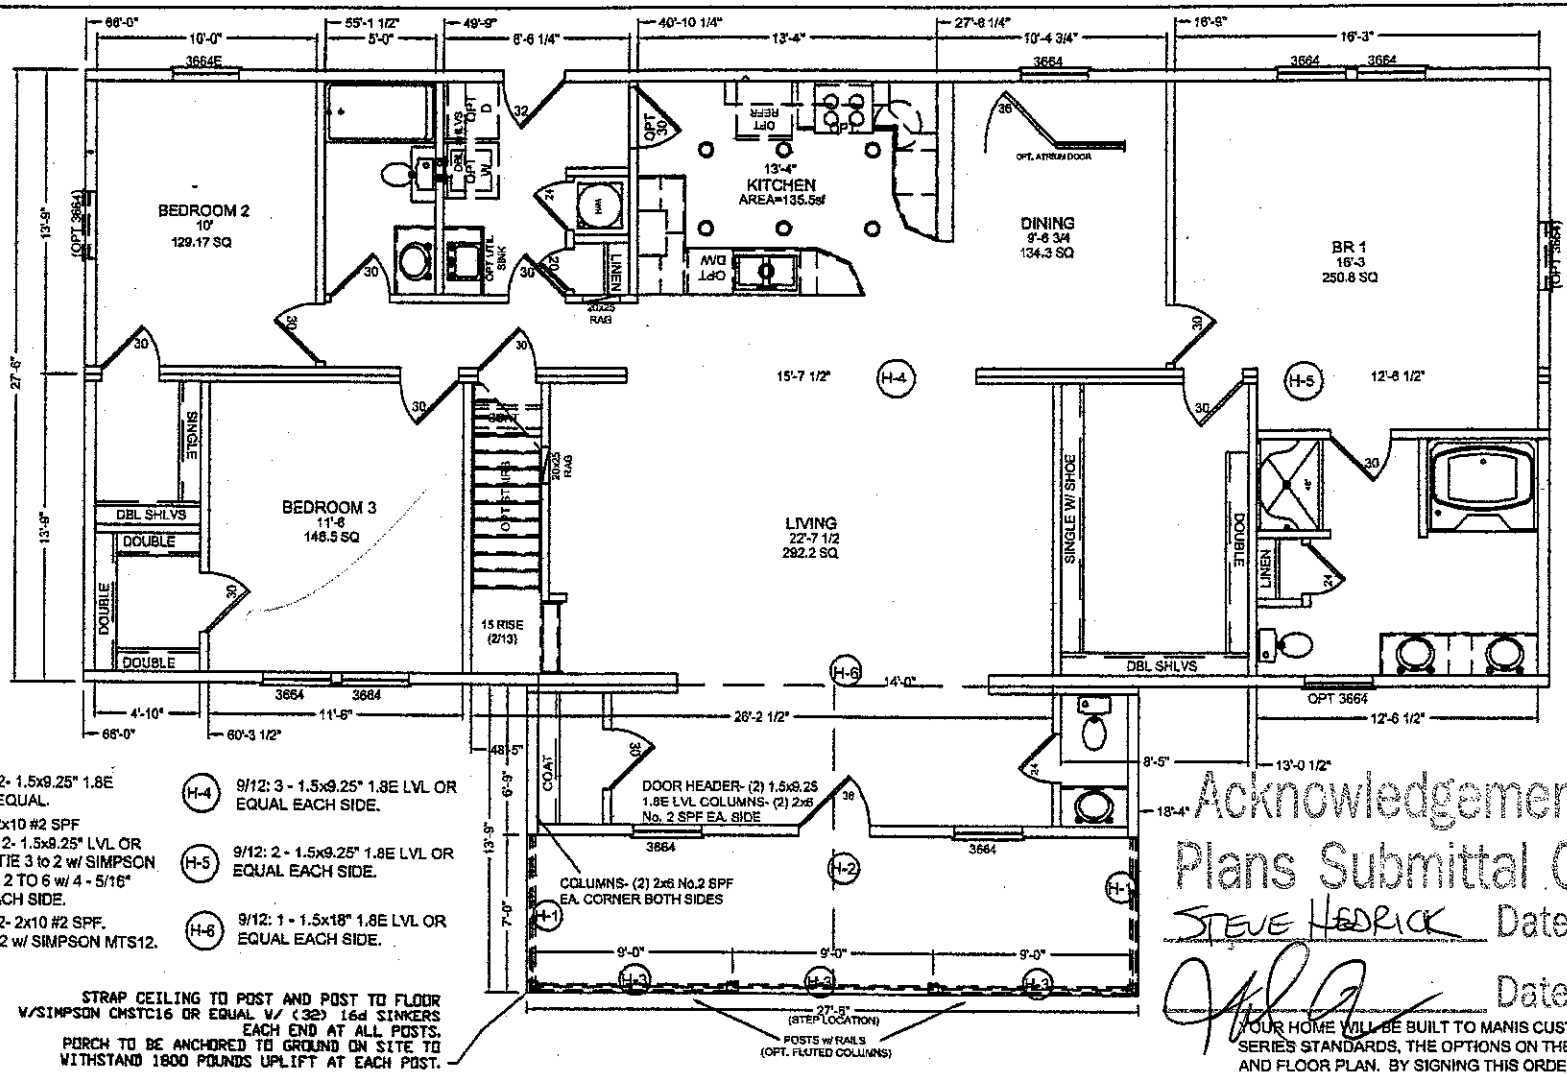


H-1 7-12/12: 2- 1.5x9.25" 1.8E LVL OR EQUAL.

H-2 7/12: 2- 2x10 #2 SPF
9&12/12: 2- 1.5x9.25" LVL OR EQUAL. TIE 3 to 2 w/ SIMPSON MTS12 & 2 TO 6 w/ 4 - 5/16" LAGS EACH SIDE.

H-3 7-12/12: 2- 2x10 #2 SPF. TIE 3 to 2 w/ SIMPSON MTS12.

H-4 9/12: 3 - 1.5x9.25" 1.8E LVL OR EQUAL EACH SIDE.

H-5 9/12: 2 - 1.5x9.25" 1.8E LVL OR EQUAL EACH SIDE.

H-6 9/12: 1 - 1.5x18" 1.8E LVL OR EQUAL EACH SIDE.

STRAP CEILING TO POST AND POST TO FLOOR W/SIMPSON CMSTC16 OR EQUAL W/ (32) 16d SINKERS EACH END AT ALL POSTS. PORCH TO BE ANCHORED TO GROUND ON SITE TO WITHSTAND 1800 POUNDS UPLIFT AT EACH POST.

Acknowledgement Of
Plans Submittal ONLY!

STEVE HEDRICK Date 1-19-06

Date 2-3-06

YOUR HOME WILL BE BUILT TO MANIS CUSTOM BUILDERS SERIES STANDARDS, THE OPTIONS ON THE SPEC SHEET AND FLOOR PLAN. BY SIGNING THIS ORDER, YOU ARE APPROVING YOUR HOME AS SPECIFIED.

9

2' 4' 6' 8' 10'

REVISED: 9-NOV-05 BY: GW
(H:\PROPOSALS\J&S\SWAENEPOEL)

SWAENEPOEL	NEW 66'	
DWG. TITLE: FLOOR PLAN		
MODEL SIZE: 66'-0" x 27'-6"	DATE: 06 OCT 05	EWC

MANIS CUSTOM BUILDERS, INC.
16620 Airbase Road
Maxton, N.C. 28364
(910) 844-1105