
Acknowledgement Of
Plans Submittal ONLY!

Date 11-9-04

Date 11-9-04

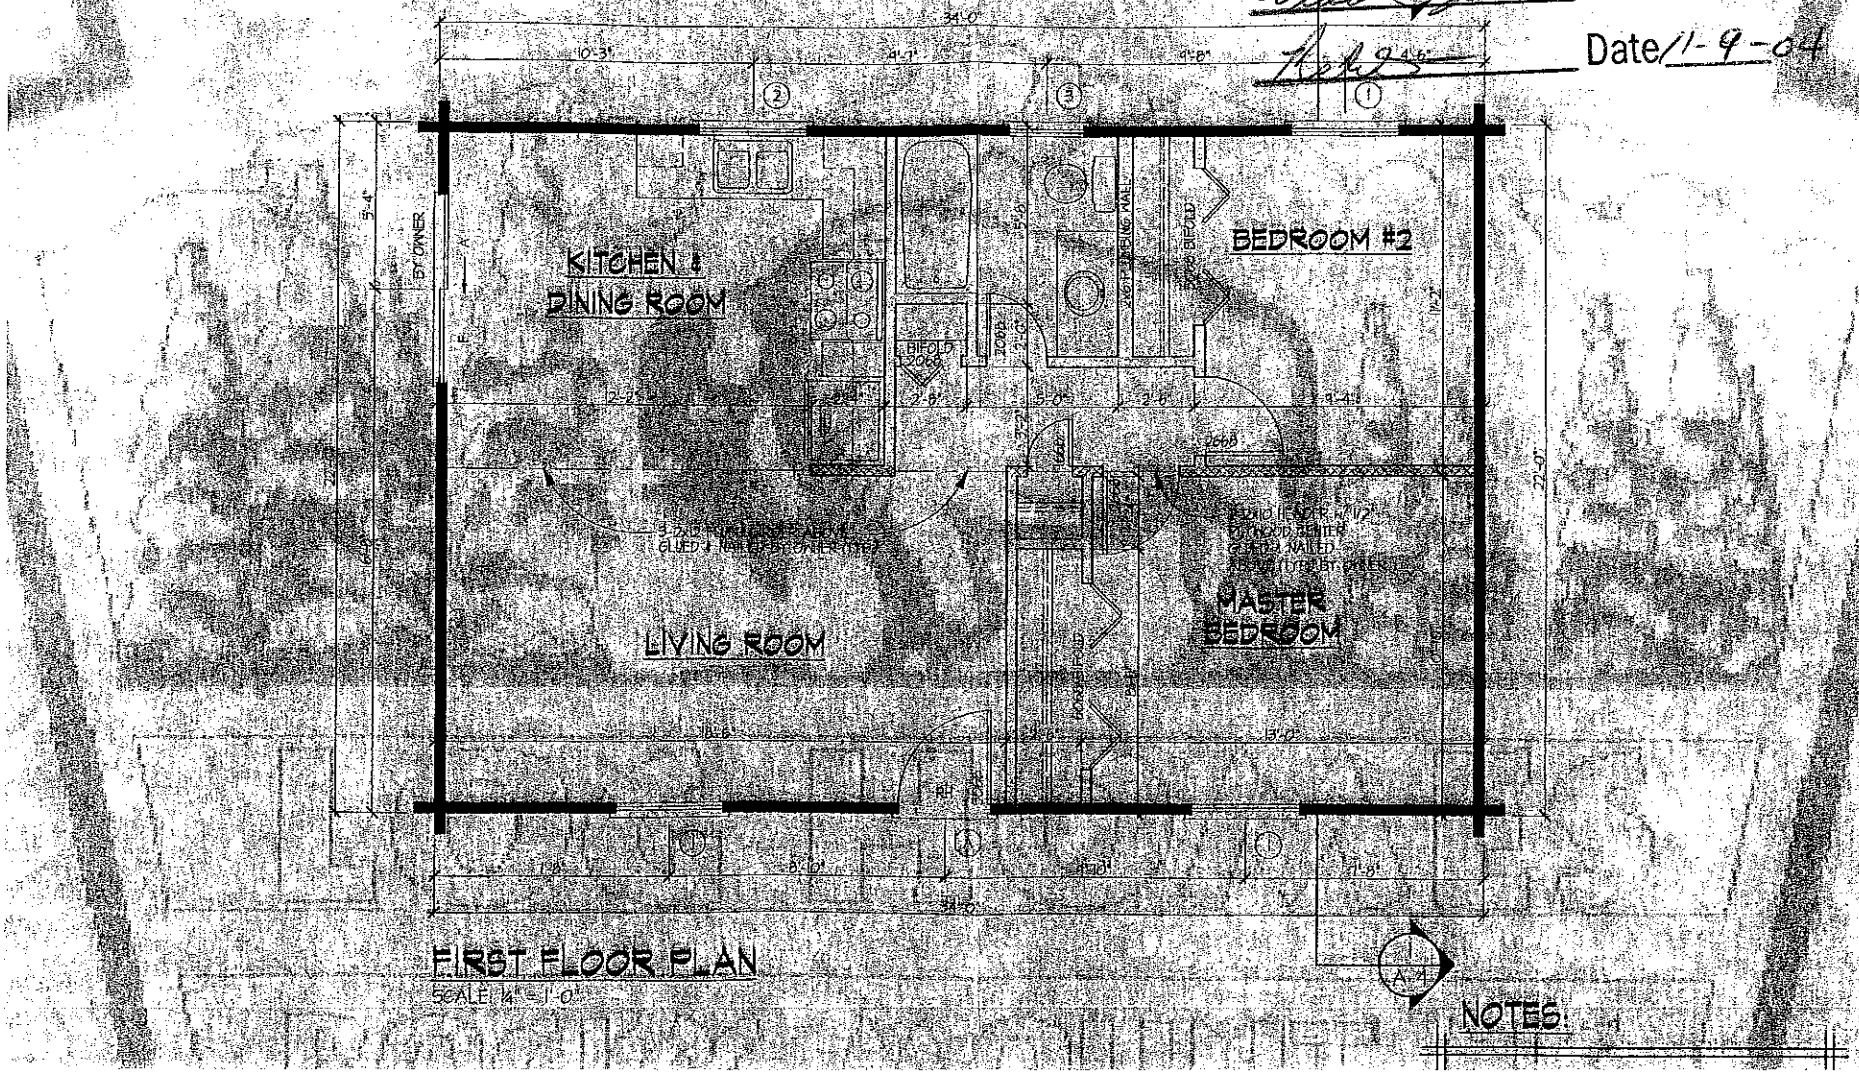

FIRST FLOOR PLAN
SCALE 1/4" = 1'-0"

NOTES:

CABIN II