
Acknowledgement
Plans Submittal ONLY!
M C Lyttle Date 11-6-14
Date 12/8/14

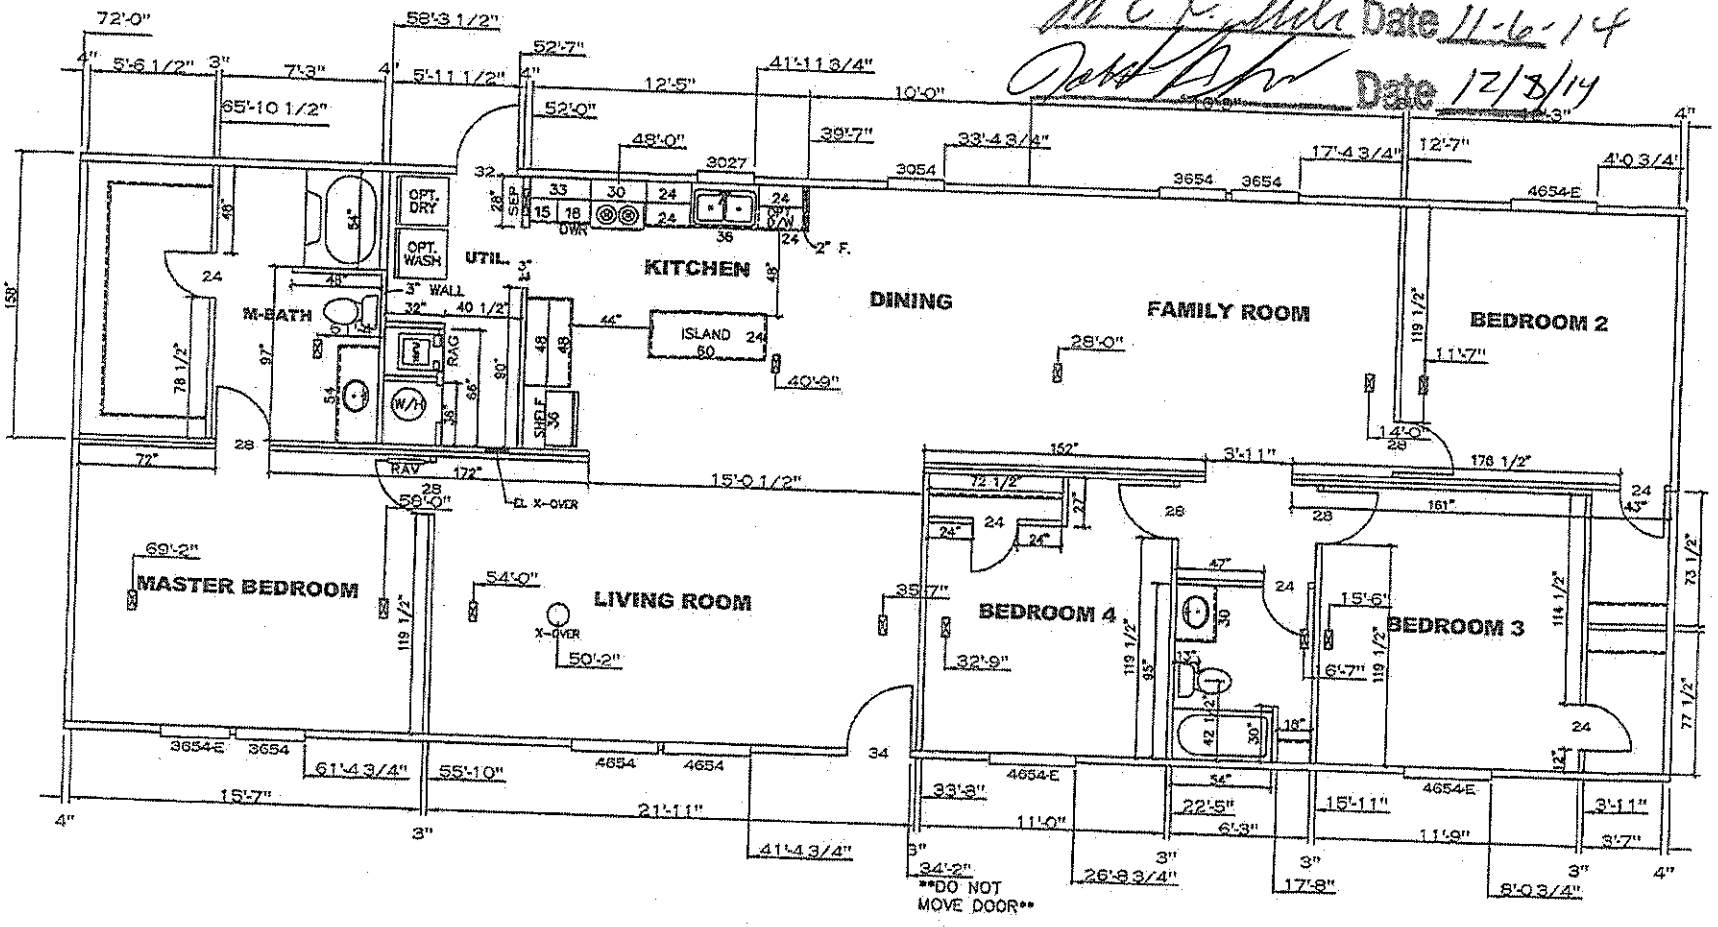

**NOTE: ALL BEDROOM DOORS ARE WITHIN 35' OF FRONT DOOR.

1,896 SQ.FT. (STD PLAN "CONDITIONED")
N/A SQ.FT. (W/OPT. PORCH/RECESS "CONDITIONED")

TRU	Model #: TRU28724A	Drawing #: 36M074
	Date: 1.24.12 Scale: N.T.S.	
Product Designer: HarmonB	28 x 72 Steal 2	
FLOOR PLAN	1 REVISION 1/26/12 SCR-DH	