
Acknowledgement Of Plans Submittal ONLY!

Regina Hoke Date 7-14-15

Possible Date 7/14/15

Revised from Original

A1.0 FIRST FLOOR PLAN SCALE 1/8"=1'-0"

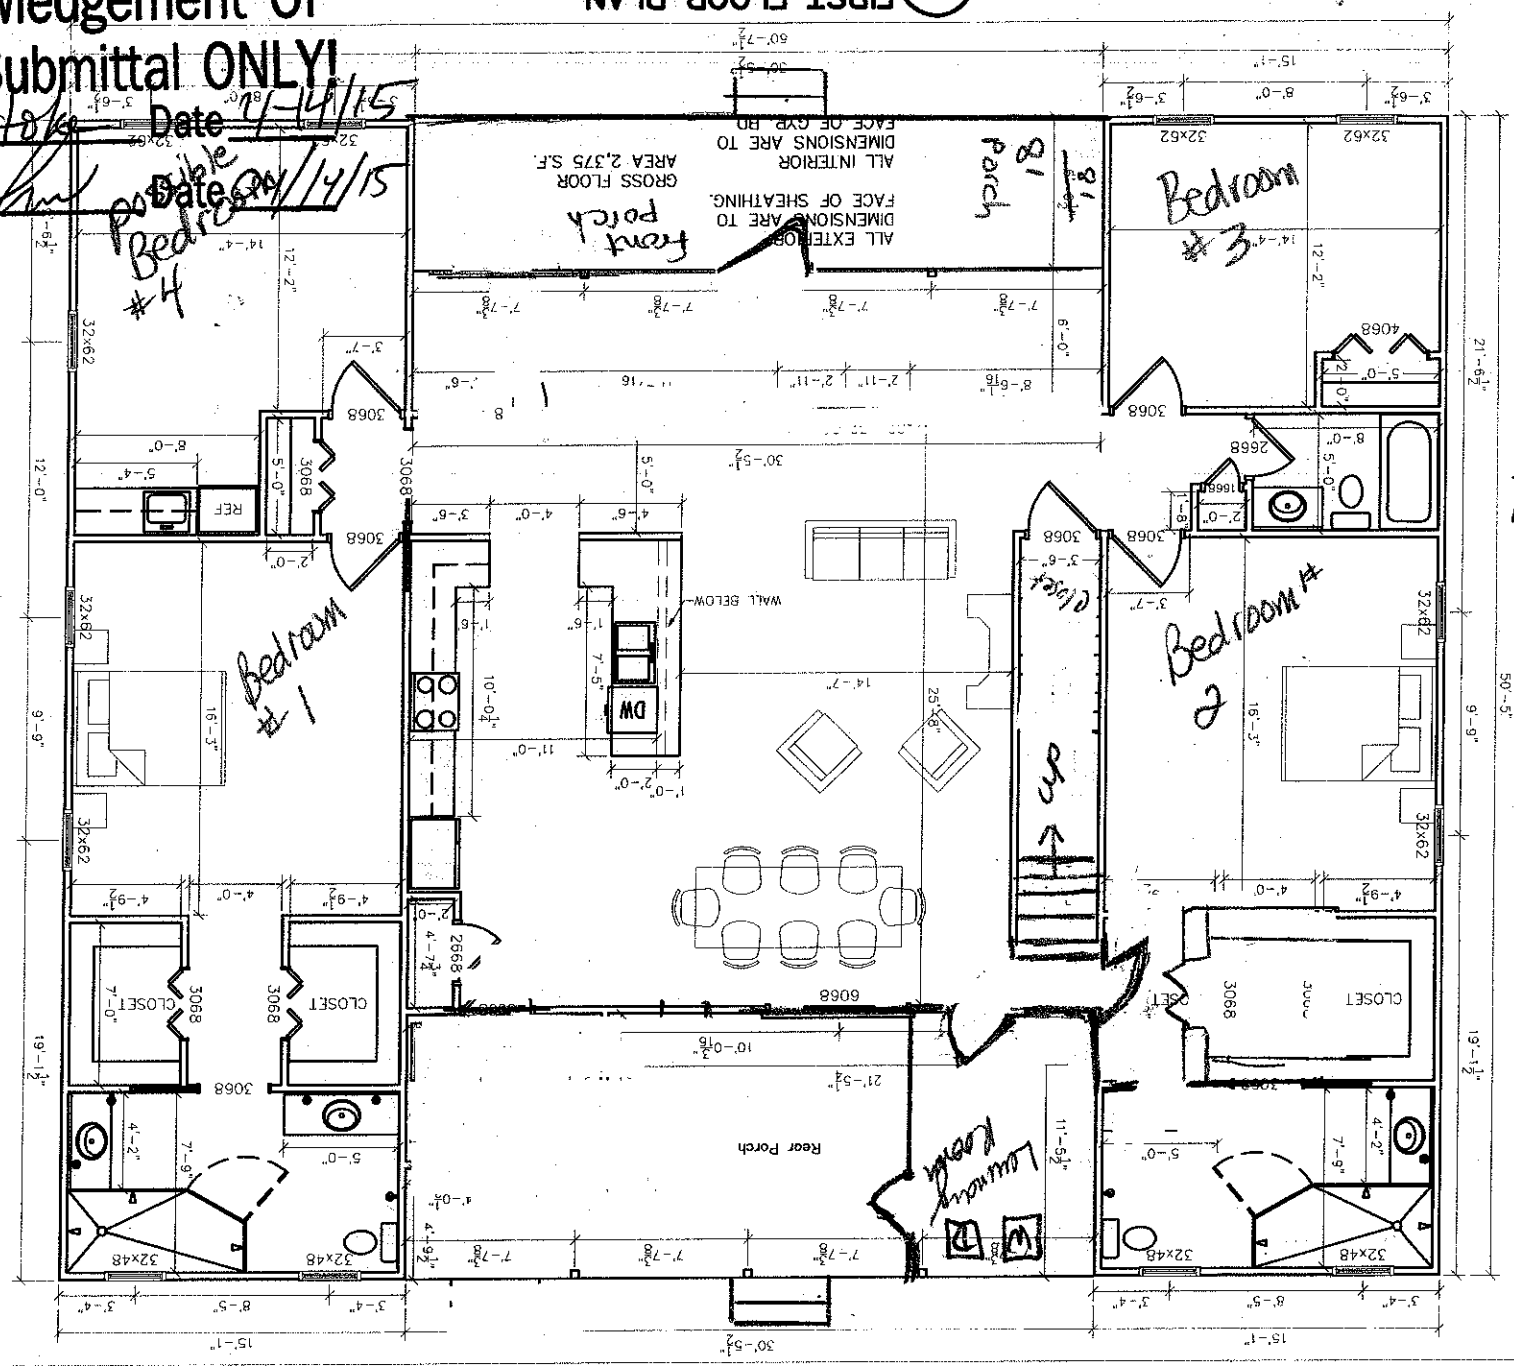

Hoke 225 Swann Rd

Revised Survey


C:\Documents and Settings\Troy Wilson\My Documents\My Cad\Hoke\061710\0410lt.dwg, A1.0, 6/18/2010 10:47:59 AM, Standard, Standard

upstairs Hoke 225 Swann Rd

Acknowledgement Of Plans Submittal ONLY!

Regina Hoke Date 4-14-15

[signature] Date 04/14/15

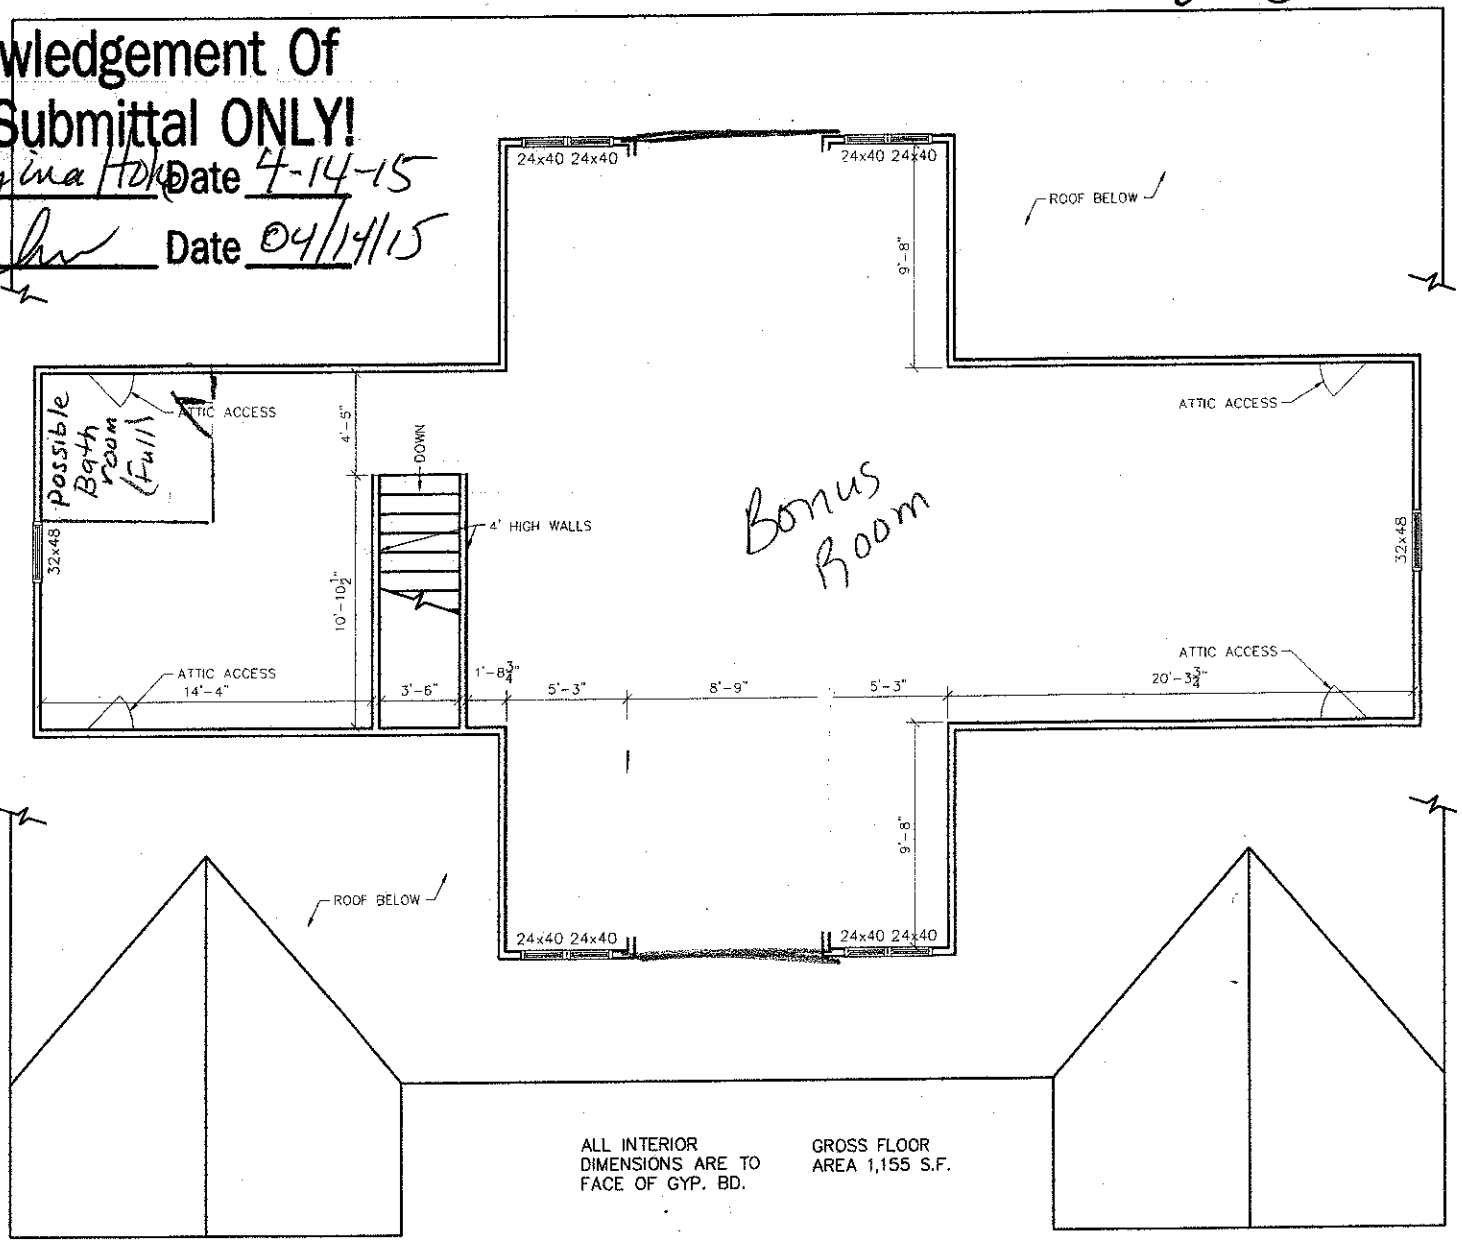

ALL INTERIOR DIMENSIONS ARE TO FACE OF GYP. BD.

GROSS FLOOR AREA 1,155 S.F.

A2.0 ATTIC FLOOR PLAN
SCALE 1/8"=1'-0"

C:\Documents and Settings\Troy Wilson\My Documents\My Cad\Hoke\061710\0410lt.dwg, A2.0, 6/18/2010 10:49:37 AM, Standard, Standard