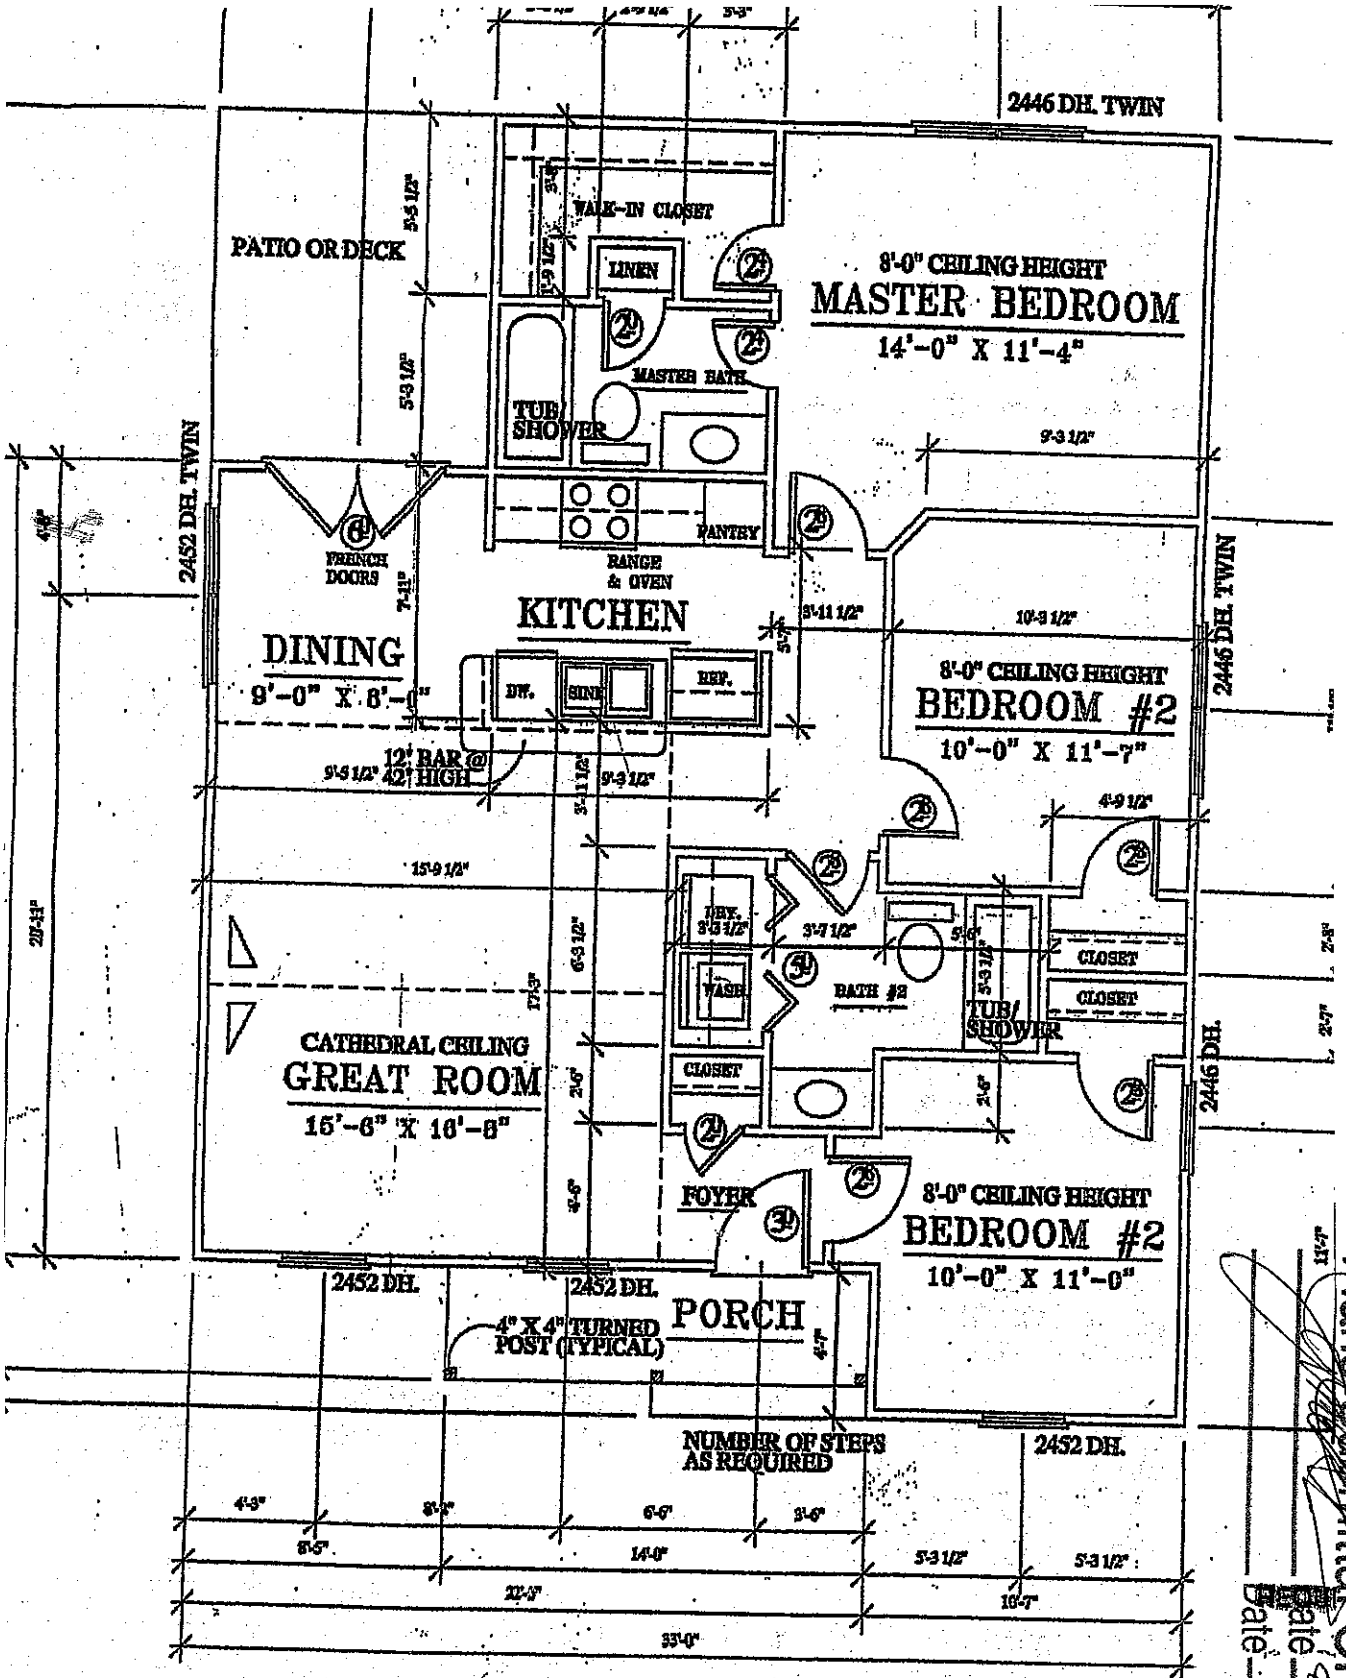


FLOOR PLAN

SCALE: 1/4" = 1'-0"

Acknowledgement Of Plans Submittal ONLY!

Date

Date

1135 S

NING CONSTRUCTION AND COORDINATE ANY CORRECTIONS OR REVISIONS WITH THE OWNER AND DESIGNER. JEFFERY D. GRAY WILL ASSUME NO LIABILITY FOR ANY ERRORS ONCE C