
Acknowledgement Of Plans Submittal ONLY

Buyer _____ Date 1-26-10

_____ Date 10/26/10

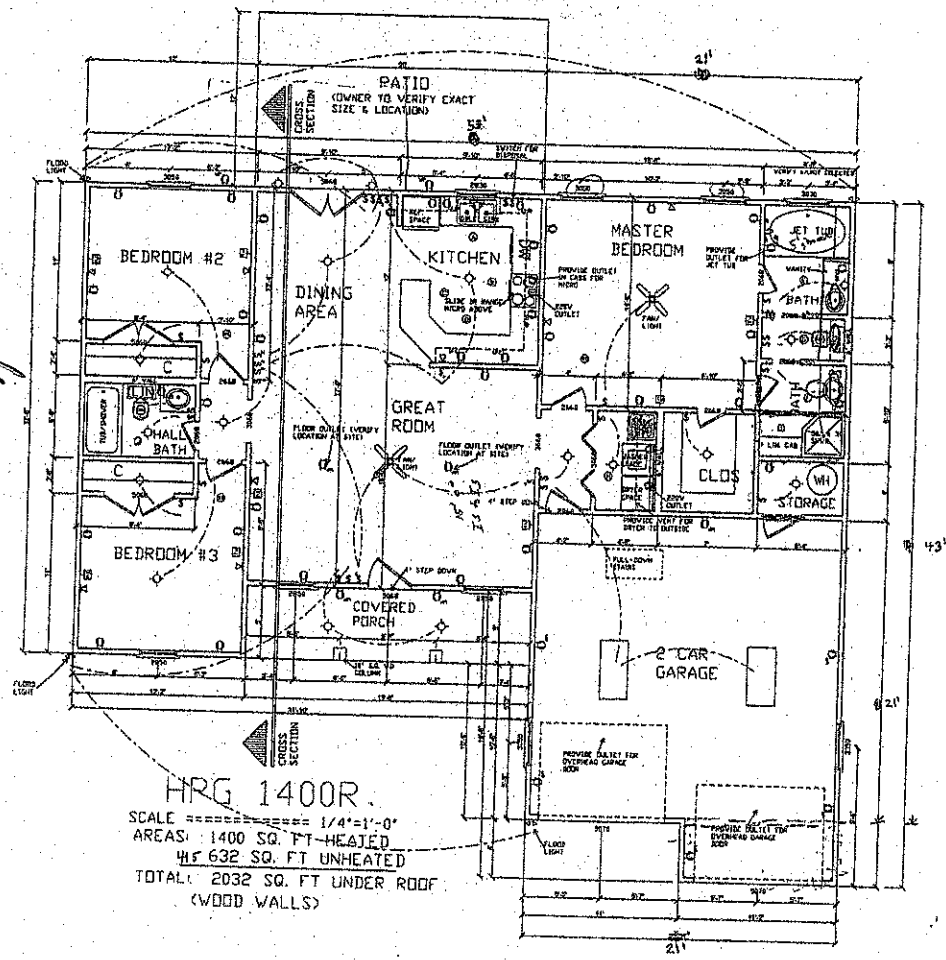

HRG 1400R

SCALE ========== 1/4"=1'-0"

AREAS: 1400 SQ. FT-HEATED

45 632 SQ. FT UNHEATED

TOTAL: 2032 SQ. FT UNDER ROOF

(WOOD WALLS)

NOTE:

CONTRACTOR TO VERIFY ALL DIMENSIONS IN EXISTING SITE CONDITIONS PRIOR TO CONSTRUCTION.

DOOR & WINDOW SIZES ARE GIVEN IN FEET & INCHES IN WIDTH X HEIGHT RESPECTIVELY.

CONTRACTOR SHALL VERIFY ALL INTERIOR FINISHES, FLOOR COVERINGS, AND TRIM SIZES & CONFIGURATIONS WITH OWNER PRIOR TO CONSTRUCTION.

FURTHERMORE, IT SHALL BE THE SOLE RESPONSIBILITY OF THE CONTRACTOR TO VERIFY CLEAR HEIGHT OF THE APPROXIMATE CEILING ITEMS PRIOR TO CONSTRUCTION.

REFER TO EXTERIOR ELEVATIONS FOR EXTERIOR WALL FINISHES.

ELECTRICAL SYMBOLS LEGEND

SYMBOL	DESCRIPTION
	110 VOLT OUTLET
	GROUND FAULT PROTECTED OUTLET
	WEATHERPROOF OUTLET
	220 VOLT RECEPTACLE
	FLOOR OUTLET
	CEILING HUNG FIXTURE
	OVERHANG MOUNTED FLUORESCENT
	RECESSED CEILING FIXTURE
	FLUORESCENT LIGHT
	SMOKE DETECTOR
S	SWITCH
S3	THREE WAY SWITCH
S4	FOUR WAY SWITCH
SD	DIMMER SWITCH
T	TELEPHONE OUTLET
TV	TELEVISION OUTLET
D	DOORBELL BUTTON
T	THERMOSTAT
F	CEILING EXHAUST FAN
	WALL SCONCE

ELECTRICAL CONTRACTOR TO VERIFY ALL EXISTING SITE CONDITIONS & MAKE ANY NECESSARY ADJUSTMENTS.

SMALLEST WIRE SIZE TO BE 12-2.

ALL WORK SHALL COMPLY WITH THE NATIONAL ELECTRIC CODE & ANY OTHER APPLICABLE REGULATIONS OR CODES.

ALL SMOKE DETECTORS TO BE HARD WIRED TOGETHER WITH BATTERY BACKUP.

CONTRACTOR TO PREWIRE FOR LANDSCAPE LIGHTING IN FRONT & REAR OF RESIDENCE.

CONTRACTOR TO PREWIRE FOR SURROUND SOUND & SECURITY.

IF THIS STAMP IS NOT RED
ILLEGAL SET OF PLANS

HOUSE PLAN GALLERY

6659 HWY. 98 WEST, HATTIESBURG MS, 39402
PHONES (601) 264-4403 \\ FAX: (601) 264-4483

DESIGNS AND CONCEPTS TO BE VERIFIED BY CONTRACTOR - COPYRIGHT © 2010 HOUSE PLAN GALLERY - ALL RIGHTS RESERVED - REPRODUCTION PROHIBITED

DATE:

DRAWN BY:

CHECKED BY:

PLAN NUMBER
1400R

SHEET NUMBER
3
OF 6 SHEETS

PROFESSIONAL MEMBER
AIBD