PRELIMINARY


GENERAL NOTES:

1. MINIMUM CEILING HEIGHT TO BE 8'-1 1/2"
2. WINDOW & EXTERIOR DOOR HEADER HEIGHT TO BE 6'-11 1/2" UNLESS NOTED OTHERWISE (EXCEPTIONS O.H. GARAGE DOOR, GARAGE ENTRY DOOR.)
3. ALL TUBS / SHOWERS ARE TO HAVE NAILERS AT FLANGE.
4. ALL PLUMBING FIXTURES SHOWN ARE REPRESENTATIVE OF SIZE AND LOCATION ONLY. ACTUAL STYLE & BRAND OF FIXTURES MAY VARY PER OFFICE LOCATION.
5. ALL HATCHED WALLS REPRESENT INTERIOR LOAD BEARING WALLS TYP.
6. CLOSET SHELF HEIGHT OFF OF FLOOR= 65" FOR A SINGLE & 42" / 84" FOR A DOUBLE.
7. STANDARD BASEBOARD IS 3 1/2" THROUGHOUT HOUSE
8. KITCHEN COUNTERTOPS TO BE STANDARD GRANITE TYP.

Acknowledgement Of Plans Submittal ONLY!

Date 5/26/09

Date 6-17-09

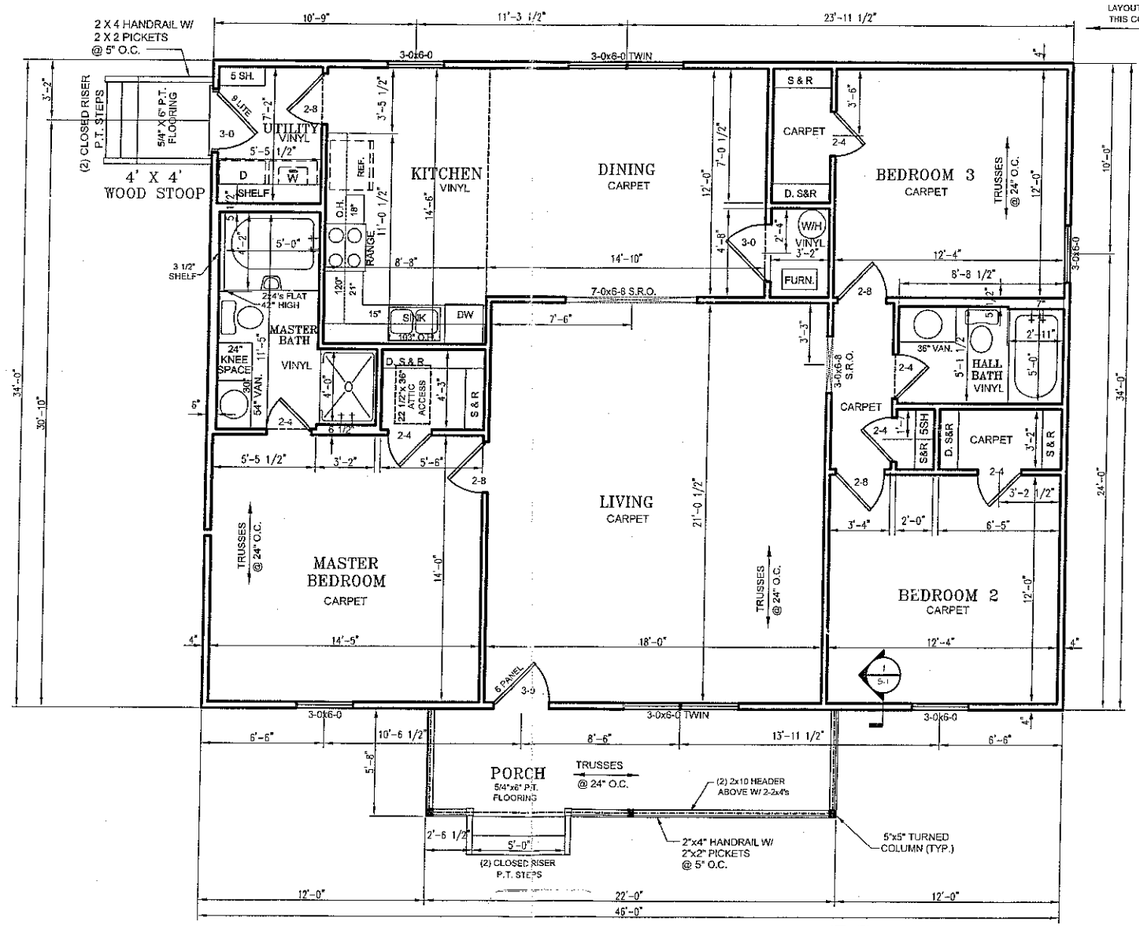

1 / A-3 FLOOR PLAN

SCALE: 1/8" = 1'-0"

THIS PLAN IS FORMATED FOR 1/8" SCALE IF PRINTED ON 11" X 17" PAPER

SIGN - DATE

SIGN - DATE

PROPERTY OF AMERICA'S HOME PLACE INC.
© COPYRIGHT 1993 - ALL RIGHTS RESERVED -
NOTE: VIOLATIONS OF COPYRIGHT WILL BE PROSECUTED TO THE FULLEST EXTENT OF THE LAW. THIS SET OF PLANS IS PROTECTED BY THE FEDERAL COPYRIGHT ACT. ANY REPRODUCTION OF THESE PLANS IS A VIOLATION OF THE FEDERAL COPYRIGHT ACT. TO OBTAIN COPYRIGHT VIOLATION FILE (404) 843-1836. $150 REWARD FOR RECIPIENTS OF ACTUAL COPYRIGHT INFRINGEMENT.

AREAS:
HEATED: 1564
FRONT PORCH: 125
SIDE STOOP: 16

THE WALTON III A HOME PLAN FOR:
WILLIAM MARTIN
1131 EUPEPTIC SPRINGS ROAD
OLIN, NC 28660
BUILD OFFICE: STATESVILLE

DRAWN BY: JUSTIN KEISLER

SOLD BY: JOHN TANKERSLEY

PREUM DATE: 5-19-09
FINAL DATE:
REVISED:

SHEET NO. A-3 OF SIX