

Acknowledgement Of
Plans Submittal ONLY!
Date 8-22-07
Date 8-23-07

FINAL PLANS

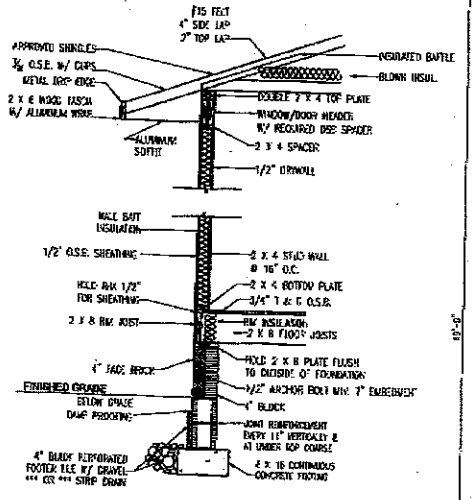

NOTE: ALL TUBS ARE TO HAVE A TUB/SHOWER NAILER

NOTE: ALL PLUMBING FIXTURES SHOWN ARE REPRESENTATIVE OF SIZE AND LOCATION ONLY ACTUAL STYLE AND BRAND OF FIXTURES MAY VARY.

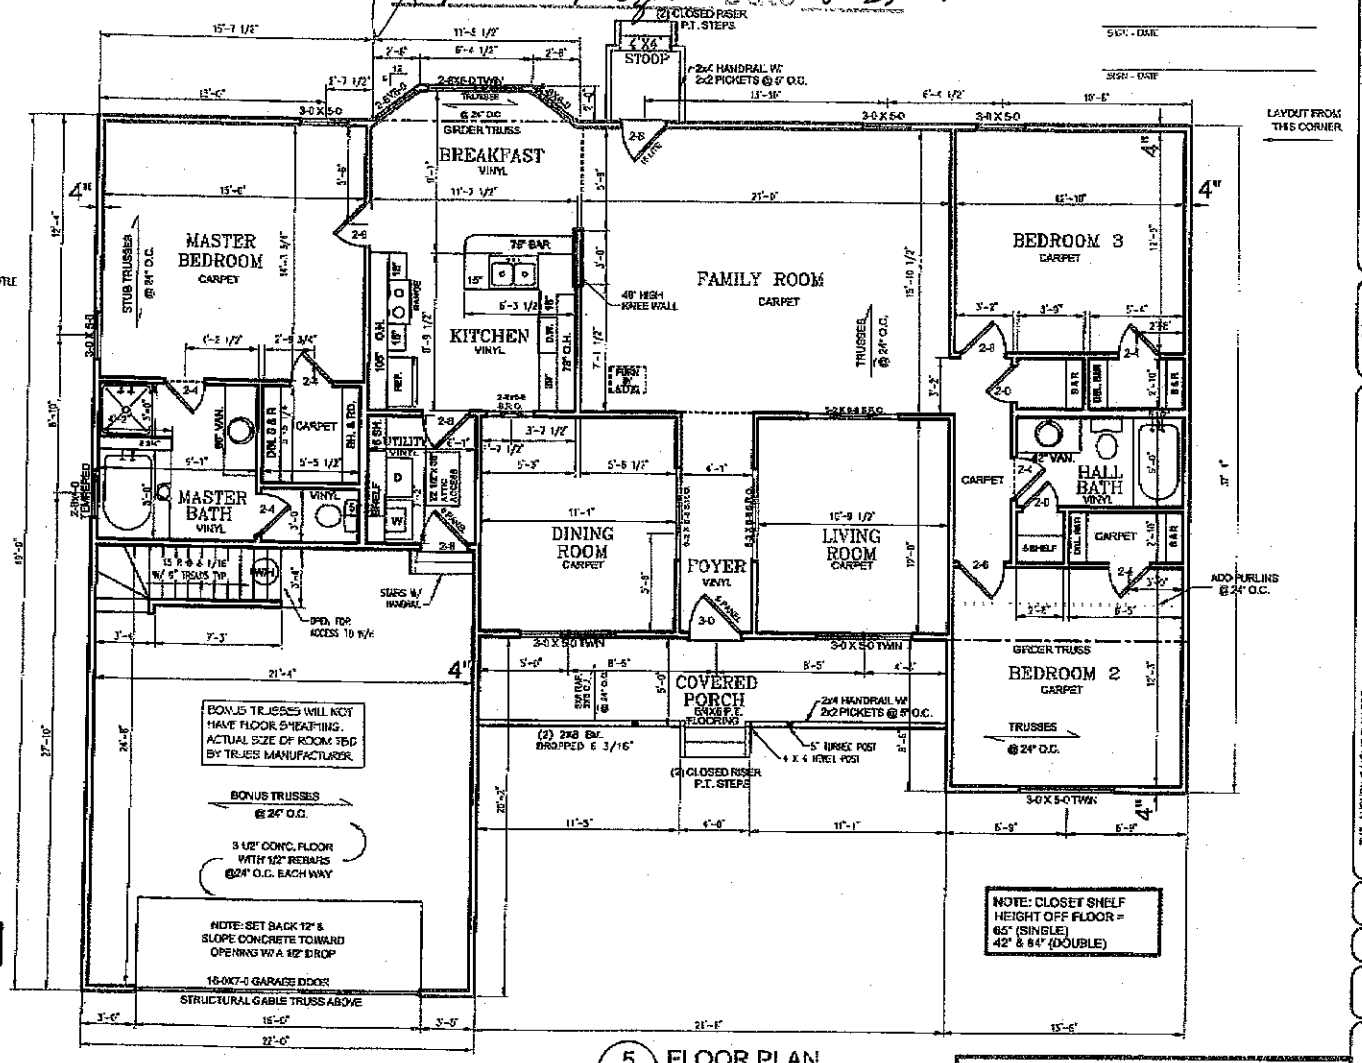

5 OF 10 FLOOR PLAN
SCALE: 1/8" = 1'-0"

THIS PLAN IS FORMATED FOR 1/8" SCALE IF PRINTED ON 8 1/2" X 14" PAPER

PROPERTY OF AMERICA'S HOME PLACE INC.

THE AUBURN C HOME PLAN FOR:
JONATHAN MORRISON
DUTHIEL ROAD HARMONY, NC 28634

PREPARED BY: JUSTIN ESSLER
SHEET NO. 5

PAGE 08/16 AHP HICKORY 8283451134 08/22/2007 11:23