
Acknowledgement of Plans
Greg Cook 2-7-08
X [signature]

PRELIMINARY DRAWING ONLY 7/19/07

SZ506-A8

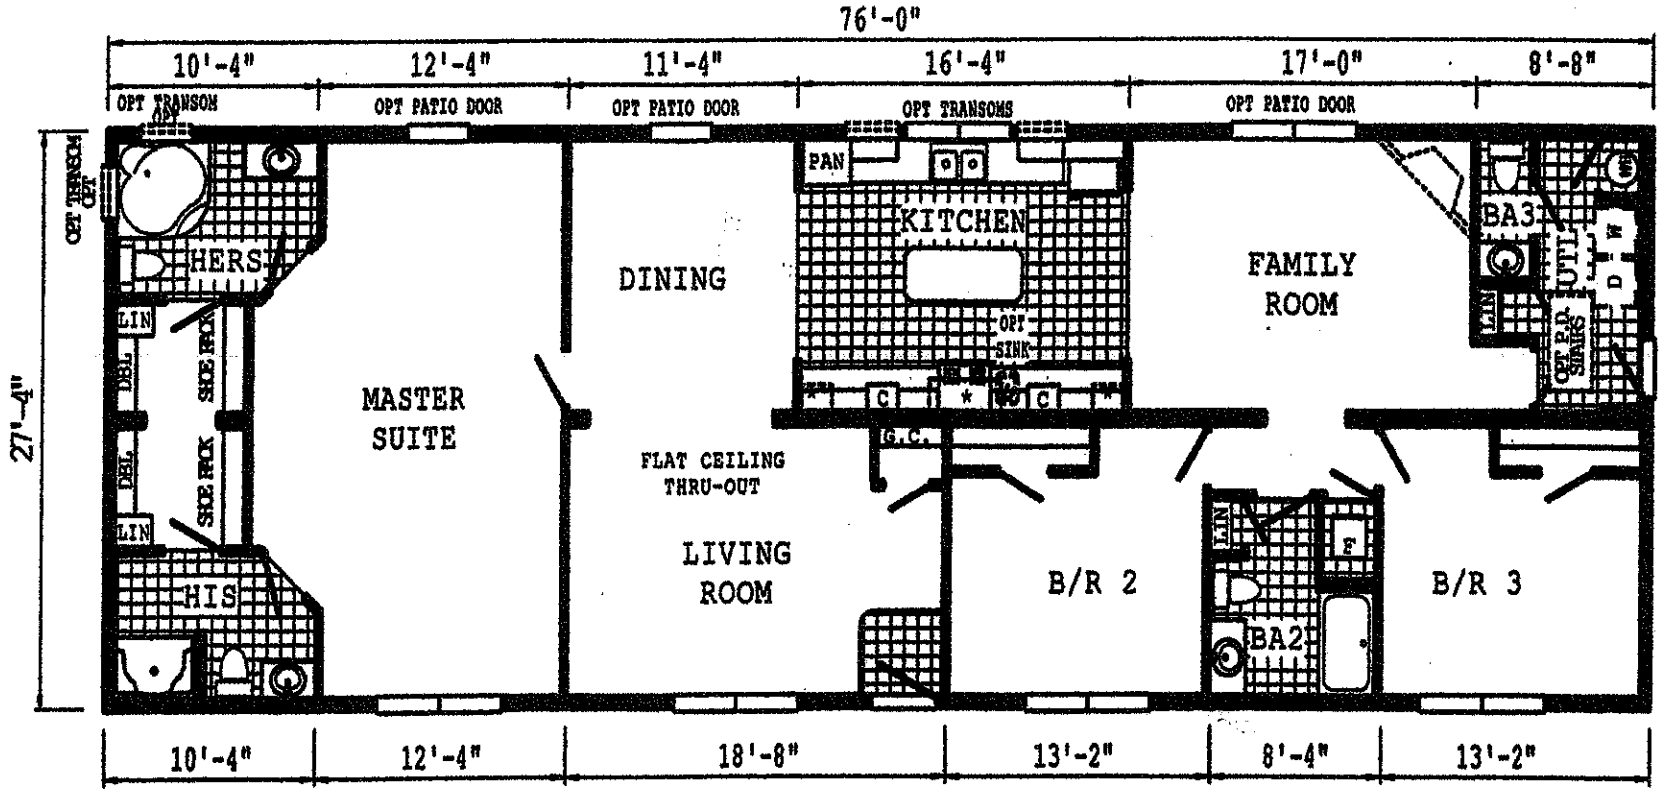

SZ506-A8 2876 Approx. 2077 Sq. Ft.

* = STAGGERED OVERHEAD CABINETS W/OPT 9' CEILING

OPT TRANSOM WINDOW(S) AVAILABLE WITH OPT 9' CEILING ONLY

NOTE: BECAUSE OF VARYING STATE REQUIREMENTS AND OPTIONAL EQUIPMENT, SOME OR ALL OF THE UTILITY LOCATIONS MIGHT CHANGE PER FLOOR PLAN. (I.E. FURNACE, STAIRWELL ETC.) CONSULT YOUR FACTORY REPRESENTATIVE FOR EXACT SPECIFICATIONS.

SELECT HOMES, INC. www.selectmodular.com
153 Blaise Church Rd., Mocksville, NC 27028
ANTHONY TILLEY
Direct: (336) 751-7340
Fax: (336) 751-7895
Toll Free: 1-866-624-7457
Cell: (336) 362-0831

EQUAL HOUSING OPPORTUNITY

TITLE 2876 SALES LITERATURE	REVISIONS DATE	NUMBER					SCALE N.T.S.	PRINTED 07/19/2007	DWG. NO. SZ506-A8
							DWN. BY NE	REFERENCE SZ506-A	SALES

Village 713 3 Bedroom