
Acknowledgement Of Plans Submittal ONLY!
Date 8/16/12
Date 12-6-12

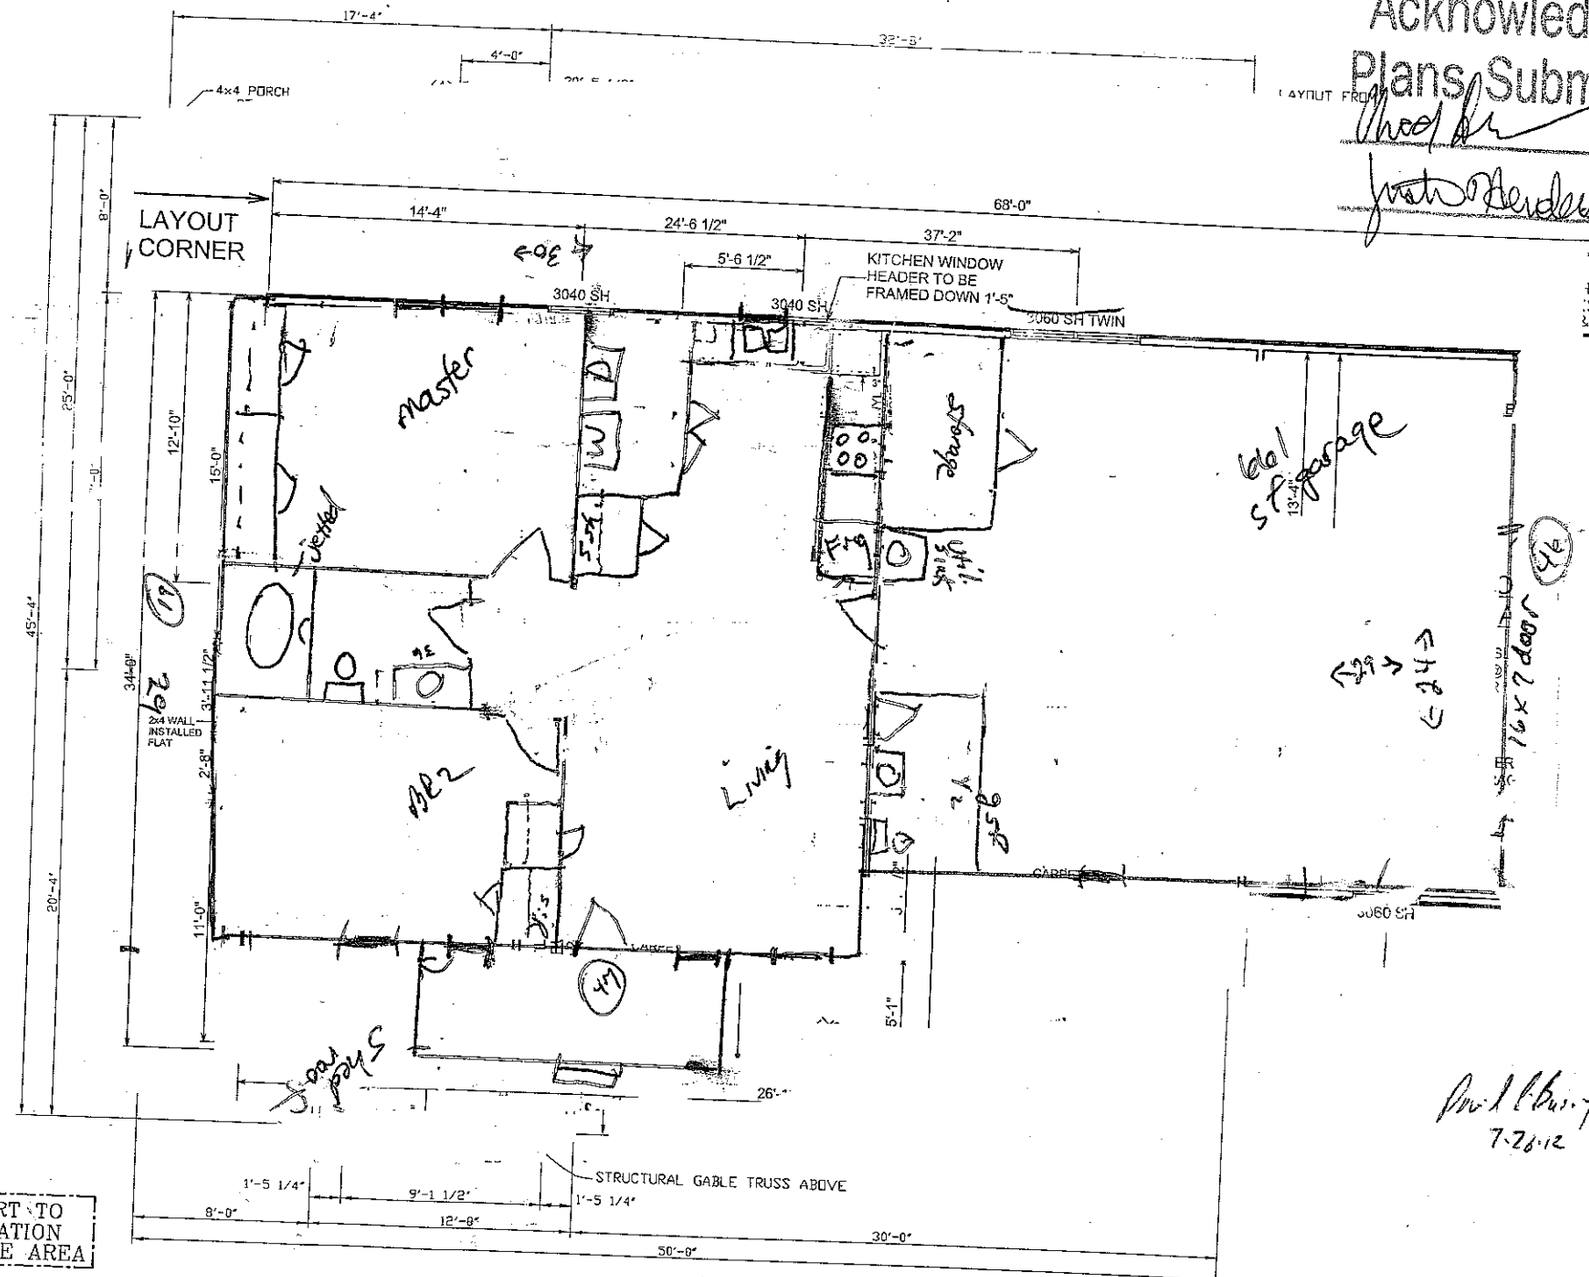

CLOSET SHELF
HT OFF FLOOR =
SINGLE)
84" (DOUBLE)

BACKFILL W/DIRT TO TOP OF FOUNDATION WALL IN GARAGE AREA

7-28-12

2x4 EXTERIOR WALLS
UNLESS OTHERWISE NOTED

FLOOR PLAN

SCALE: 1/8" = 1'-0"

DRAWN BY

SOLD BY

SHEET No. 1 OF 5

THE HIGHTOWER

FOR

PROPERTY OF
AMERICA'S HOME PLACE, INC.

AREAS
HEATED AREA 1298 S.F.
GARAGE 296 S.F.
FRONT PORCH 70 S.F.
REAR PORCH 139 S.F.
Under Roof 1634

DATE
REVISIONS
ADT 11-13-00

© COPYRIGHT 1993
ALL RIGHTS RESERVED

NOTE: VIOLATORS OF COPYRIGHT WILL PROSECUTED TO THE FULLEST EXTENT OF THE LAW
THE USE OF THIS PLAN BY ANYONE OTHER THAN AN AGENT OF "AMERICA'S HOME PLACE, INC."
IS IN VIOLATION OF THE FEDERAL COPYRIGHT ACT TO REPORT COPYRIGHT VIOLATIONS CALL (770) 922-1128
$100 REWARD FOR RECOVERING AN ACTUAL COPYRIGHT INFRINGEMENT.