
© COPYRIGHT - ALL RIGHTS RESERVED
NOTE: VIOLATORS OF THE COPYRIGHT WILL BE PROSECUTED TO THE FULLEST EXTENT OF THE LAW

TO REPORT COPYRIGHT VIOLATIONS CALL (770)931-1115
THE USE OF THIS PLAN BY ANYONE OTHER THAN AN AGENT OF "AMERICA'S HOME PLACE, INC." IS IN VIOLATION OF THE FEDERAL COPYRIGHT VIOLATION ACT. 1000 REWARD FOR RECOVERING AN ACTUAL COPYRIGHT INFRINGEMENT.

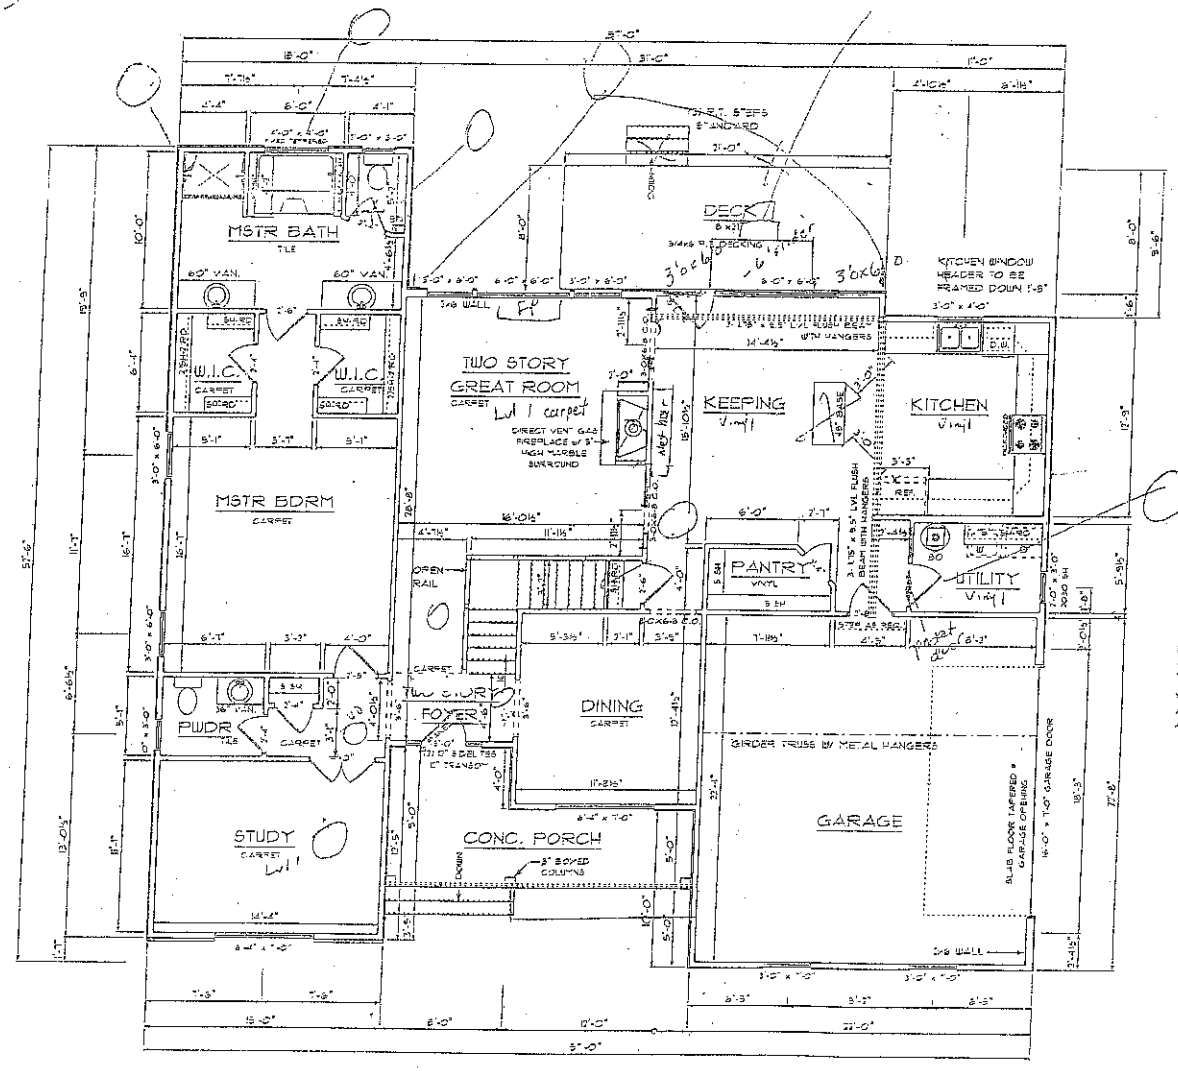

GENERAL NOTES:

ALL LOAD BRNG WALLS I EXT. OPNGS TO HAVE (2) 2x10 HEADERS UNLESS OTHERW'SE NOTED

STANDARD FIRST FLOOR WINDOW HEADERS TO BE FRAMED DOWN 2'-0" FROM T.O.P. EXCEPT AS NOTED

CLOSET SHELF HEIGHT OFF FLOOR:
SINGLE-65"
DOUBLE-42" & 84"

7/16" O.S.B. AND HOUSEWRAP REQUIRED

ALL INTERIOR DOORS ARE EITHER CENTERED ON WALLS OR R.O. STARTED A MINIMUM OF 4" FROM ADJOINING WALL UNLESS OTHERWISE DIMENSIONED

MIN. 8'-1 1/8" CEILING HEIGHT ON FIRST FLOOR
MIN. 8'-1 1/8" CEILING HEIGHT ON SECOND FLOOR

ALL TUB/SHOWERS ARE TO HAVE NAILERS AT FLANGE

ALL PLUMBING FIXTURES SHOWN ARE A REPRESENTATION OF SIZE AND LOCATION ONLY. ACTUAL STYLE AND BRAND OF FIXTURES MAY VARY PER OFFICE LOCATION

NUMBER OF STAIR TREADS & RISERS MAY VARY AS A RESULT OF LOCAL BUILDING CODES, STANDARDS AND FINAL GRADE

PRELIMINARY
FORMATTED FOR 11x17 PAPER

PROPERTY OF:
AMERICA'S HOME PLACE, INC.
© COPYRIGHT 1995
SOLD BY: -
DRAWN BY: A. SCHOOLEY

THE WELLINGTON
FOR SAPPINGTON

AREAS:
FIRST FLR W/ STAIR 1646 S.F.
SECOND FLR W/O STAIR 861 S.F.
TOTAL FLOOR 2705 S.F.
COV. PORCH 141 S.F.
DECK 168 S.F.
GARAGE 435 S.F.


DATE: 4/27/2010
REVISION:
JOB #
DRAWN BY: L. BATES
SCALE: 1/2"=1'-0"

FIRST FLOOR PLAN

SHEET NO.: 1 OF 2

2 X 4 EXTERIOR WALLS UNLESS OTHERWISE NOTED

PRELIMINARY
REFORMATTED FOR 11x17 PAPER

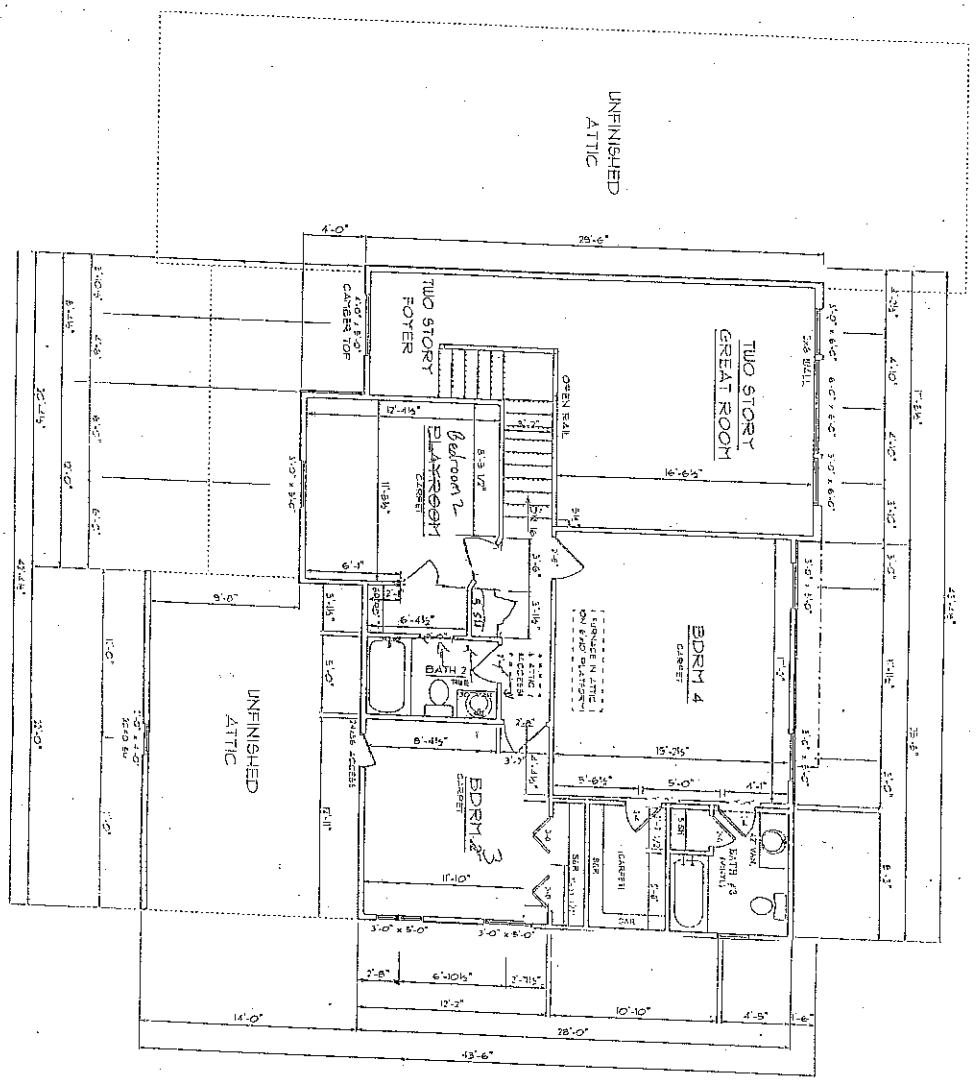

GENERAL NOTES:

ALL LOAD BEARING WALLS + EXT. OPENINGS TO HAVE (2) 2x10 HEADERS UNLESS OTHERWISE NOTED.

7/16" O.S.B. AND HOUSEWRAP REQUIRED

SHINGLES=5"

DOUBLES=12" x 24"

CLOSET SHELF HEIGHT OFF FLOOR:

ALL INTERIOR DOORS ARE EITHER CENTERED ON WALLS OR S.O. STARTED A MINIMUM OF 4" FROM ADJOINING WALL UNLESS OTHERWISE DIMENSIONED

MIN. 9'-1 1/8" CEILING HEIGHT ON FIRST FLOOR
MIN. 8'-1 1/8" CEILING HEIGHT ON SECOND FLOOR

ALL TUBS/SHOWERS ARE TO HAVE NAILERS AT FLANGE

ALL PLUMBING FIXTURES SHOWN ARE A REPRESENTATION OF SIZE AND LOCATION ONLY. ACTUAL STYLE AND BRAND OF FIXTURES MAY VARY. SEE ORACLE LOCATION

Acknowledgement Of Plans Submittal ONLY!

Date 5/11/10

Date 2/1/10

© COPYRIGHT - ALL RIGHTS RESERVED
NOTE: VIOLATORS OF THE COPYRIGHT WILL BE PROSECUTED TO THE FULLEST EXTENT OF THE LAW
TO REPORT COPYRIGHT VIOLATIONS CALL (770) 887-1228
THE USE OF THIS PLAN BY ANYONE OTHER THAN AMERICA'S HOME PLACE, INC. IS IN VIOLATION OF THE FEDERAL COPYRIGHT ACT. ANYONE VIOLATING THIS COPYRIGHT MAY BE SUBJECT TO STATUTORY DAMAGES OF UP TO $100,000 PER WORK INFRINGED.

PROPERTY OF: AMERICA'S HOME PLACE, INC. © COPYRIGHT 1998 SOLD BY: J. SCHOOLEY	THE WELLINGTON FOR SAPPINGTON	AREAS: FIRST FLR W/ STAIR 1848 S.F. SECOND FLR W/O STAIR 861 S.F. TOTAL FLOOR 2709 S.F. COV. PORCH 141 S.F. DECK 168 S.F. GARAGE 433 S.F.	DATE: 4/7/2010 REVISION: JOB #	SECOND FLOOR PLAN SCALE: 1/8"=1'-0" DRAWN BY: L. BATES	SHEET NO.: 2 OF 2	2 X 4 EXTERIOR WALLS UNLESS OTHERWISE NOTED	