
© COPYRIGHT - ALL RIGHTS RESERVED
NOTE: VIOLATORS OF THE COPYRIGHT WILL BE PROSECUTED TO THE FULLEST EXTENT OF THE LAW
TO REPORT COPYRIGHT VIOLATIONS CALL (770)932-1128
THE USE OF THIS PLAN BY ANYONE OTHER THAN AN AGENT OF "AMERICA'S HOME PLACE, INC." IS IN VIOLATION OF THE FEDERAL COPYRIGHT VIOLATION ACT. $100 REWARD FOR RECOVERING AN ACTUAL COPYRIGHT INFRINGEMENT.

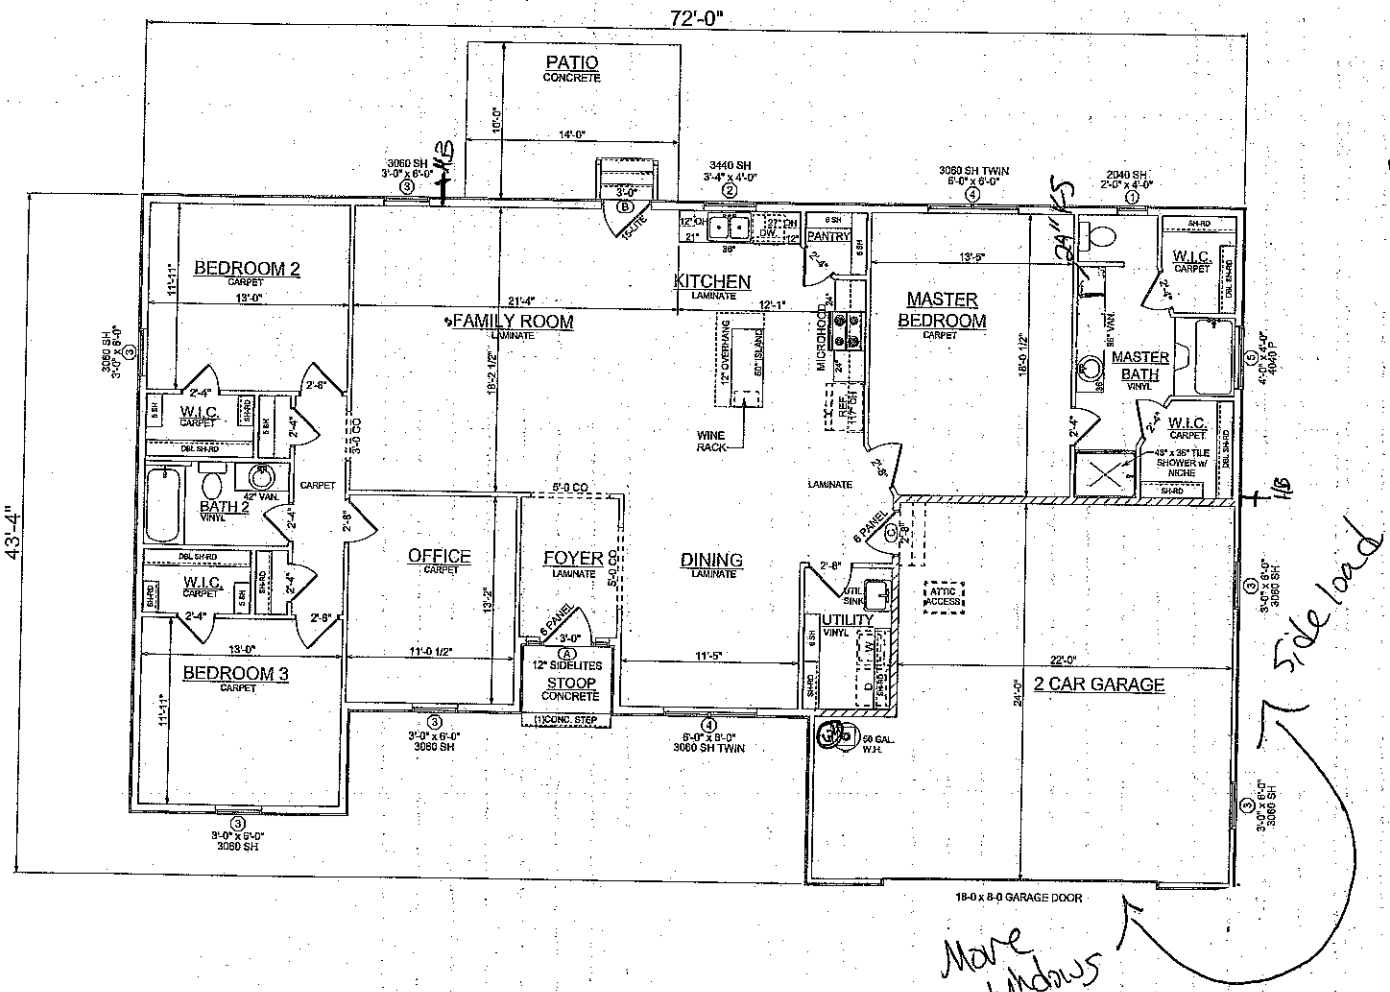

3/25/16
3/25/16
Josh Henderson
4-26-16

SPECIAL NOTES

GRANITE KITCHEN COUNTERTOPS WITH 4" GRANITE BACKSPLASH AND UNDERMOUNT SINK
CULTURED MARBLE BATHROOM COUNTERTOPS
SMOOTH CEILINGS THROUGHOUT

AREAS:	
FIRST FLOOR	2114 S.F.
FRONT PORCH	26 S.F.
GARAGE	604 S.F.
TOTAL UNDER ROOF	2744 S.F.
BACK PATIO	140 S.F.

DATE: 03/24/16
REVISION:
JOB # 8716008
DRAWN BY: W. BAXLEY/ P. DAVIS
SCALE: 1/8"=1'-0"
FIRST FLOOR PLAN
SHEET # 3 OF 4
2 X 6 EXTERIOR WALLS UNLESS OTHERWISE NOTED

PROPERTY OF: AMERICA'S HOME PLACE, INC.
© COPYRIGHT 1995
SOLD BY: J. SCHOOLEY

THE OXFORD - A
FOR KATIE SKINNER
JOSH JANVRIN
SHOREHEAD LANE
STATESVILLE, NC 28625

PRINT DATE: March 24, 2016

FORMATTED FOR 11 x 17 PAPER