
off frame
7/12 roof w/ attic storage
Appl. pkg CF.
Fireplace
Oak cabs
94,250
- incl. Septic
- all options

$94,995.00

DR 16" o/c interior walls

$595.00

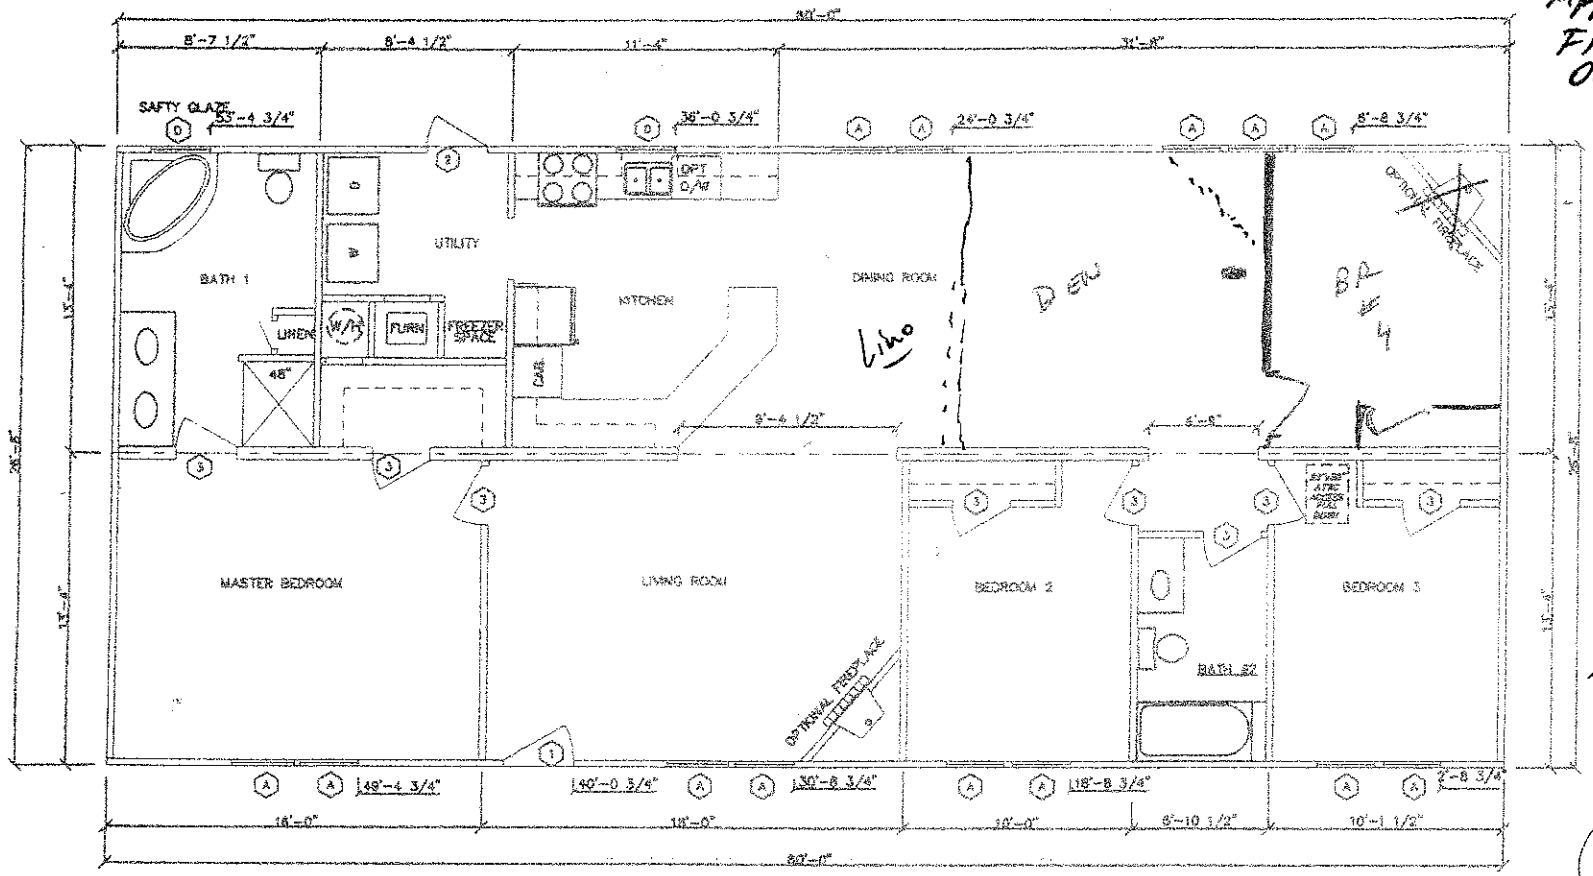

$2050 · 8x10 country porch

	DOOR SCHEDULE	R.O.
1	36"x80" EXTERIOR	38"x82 3/8"
2	32"x80" EXTERIOR	34"x82 3/8"
3	30"x80" INTERIOR	32"x82 3/8"
4	24"x80" INTERIOR	26"x82 3/8"
5	72"x80" SG GLASS DOOR	74"x82 3/8"
6	48"x80" BIFOLD	50"x82 3/8"
7	60"x80" BIFOLD	62"x82 3/8"
8	72"x80" ATRIUM DOOR	74"x82 3/8"
9	32"x80" EXTERIOR	34"x82 3/8"

	WINDOW SCHEDULE (FOR GLAZING SEE 7)	R.O.
A	30"x60" EGRESS	30 1/4"x60 1/4"
B	46"x60" EGRESS	46 1/4"x60 1/4"
C	30"x36	30 1/4"x36 1/4"
D	30"x40"	30 1/4"x40 1/4"
E	42"x34" BLOCK SAFETY GLAZED	42 1/4"x34 1/4"
F	30"x15" ROUND	30 1/4"x15 1/4"
G	30"x60" SAFETY GLAZED	30 1/4"x60 1/4"
H	46"x60" SAFETY GLAZED	46 1/4"x60 1/4"

COLUMN SUPPORT	AREA
(A) 6"x6"x8'-1"	1st FLOOR
(B) 8"x8"x8'-1"	1600 SQ. FT
(C) 6"x6"x8'-1"	

S SIZED PER CHAPTER 6 OF THE BUILDING CODE AND
M-EW-3, MCA-40, MCA-41 IN THE NC MANUAL
CE MMS1 AND MMS2 IN THE NC DESIGN
- FOR PLUMBING FIXTURE SCHEDULE.
LS WATER HEATER IS INSTALLED, IT MUST BE SEALED COMBUSTION TYPE

SCALE: 3/16"=1'-0"	APPROVED BY:	HOLMES BUILDING SYSTEM, LLC
DATE: 12/15/03	DRAWN BY:	PO BOX 520, ROBBINS, NC 27325

Acknowledgement Of
Plans Submittal ONLY!

Steve Hendrick Date 9-10-04

Kevin B. Adkins Date 9-10-04