
SZ502-A

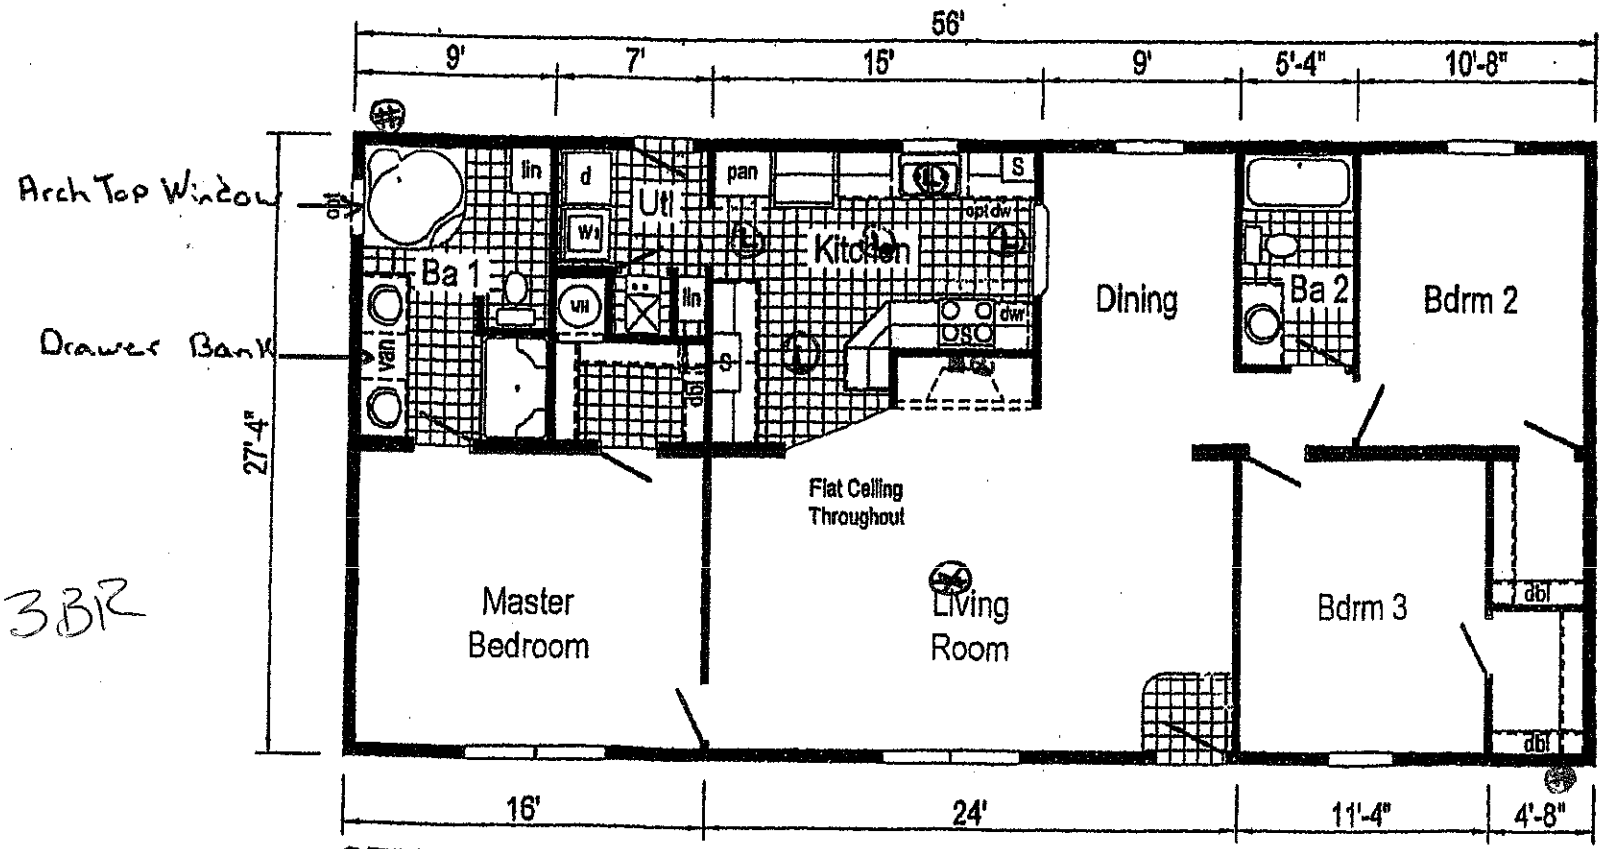

SZ502-A 2856 Approx. 1531 Sq. Ft.

Acknowledgement Of
Plans Submittal ONLY!

Erin Owens Date 10-16-12

Justin Henderson Date 10-12-12

9/18/12

Erin E. Owens 9/18/12

Note: Because of varying state requirements and optional equipment some or all of the utility locations might change per floor plan (ie; furnaces, w/h, stairwell). Consult your sales representative for exact specifications.

2 - Exterior Faucets - #

5 - Can Lights In Kitchen - L

1 - Wire / Support For Fan In Living Room ✳

1 - Media Rough In Box over Fireplace - ■

1 - Extra Interior Receptacle Over Fireplace ⊗

Builder: Select Homes Inc Rep: Anthony Tilley	Title: 2856 Literature	Drawn By: SS Date: 4/14/2009	Scale: 1/8" = 1'-0"	Model: SZ502-A	Pg. 1 IT
		Revision #: ##### Date: #####	Ref: RB503-AB	Customer:	