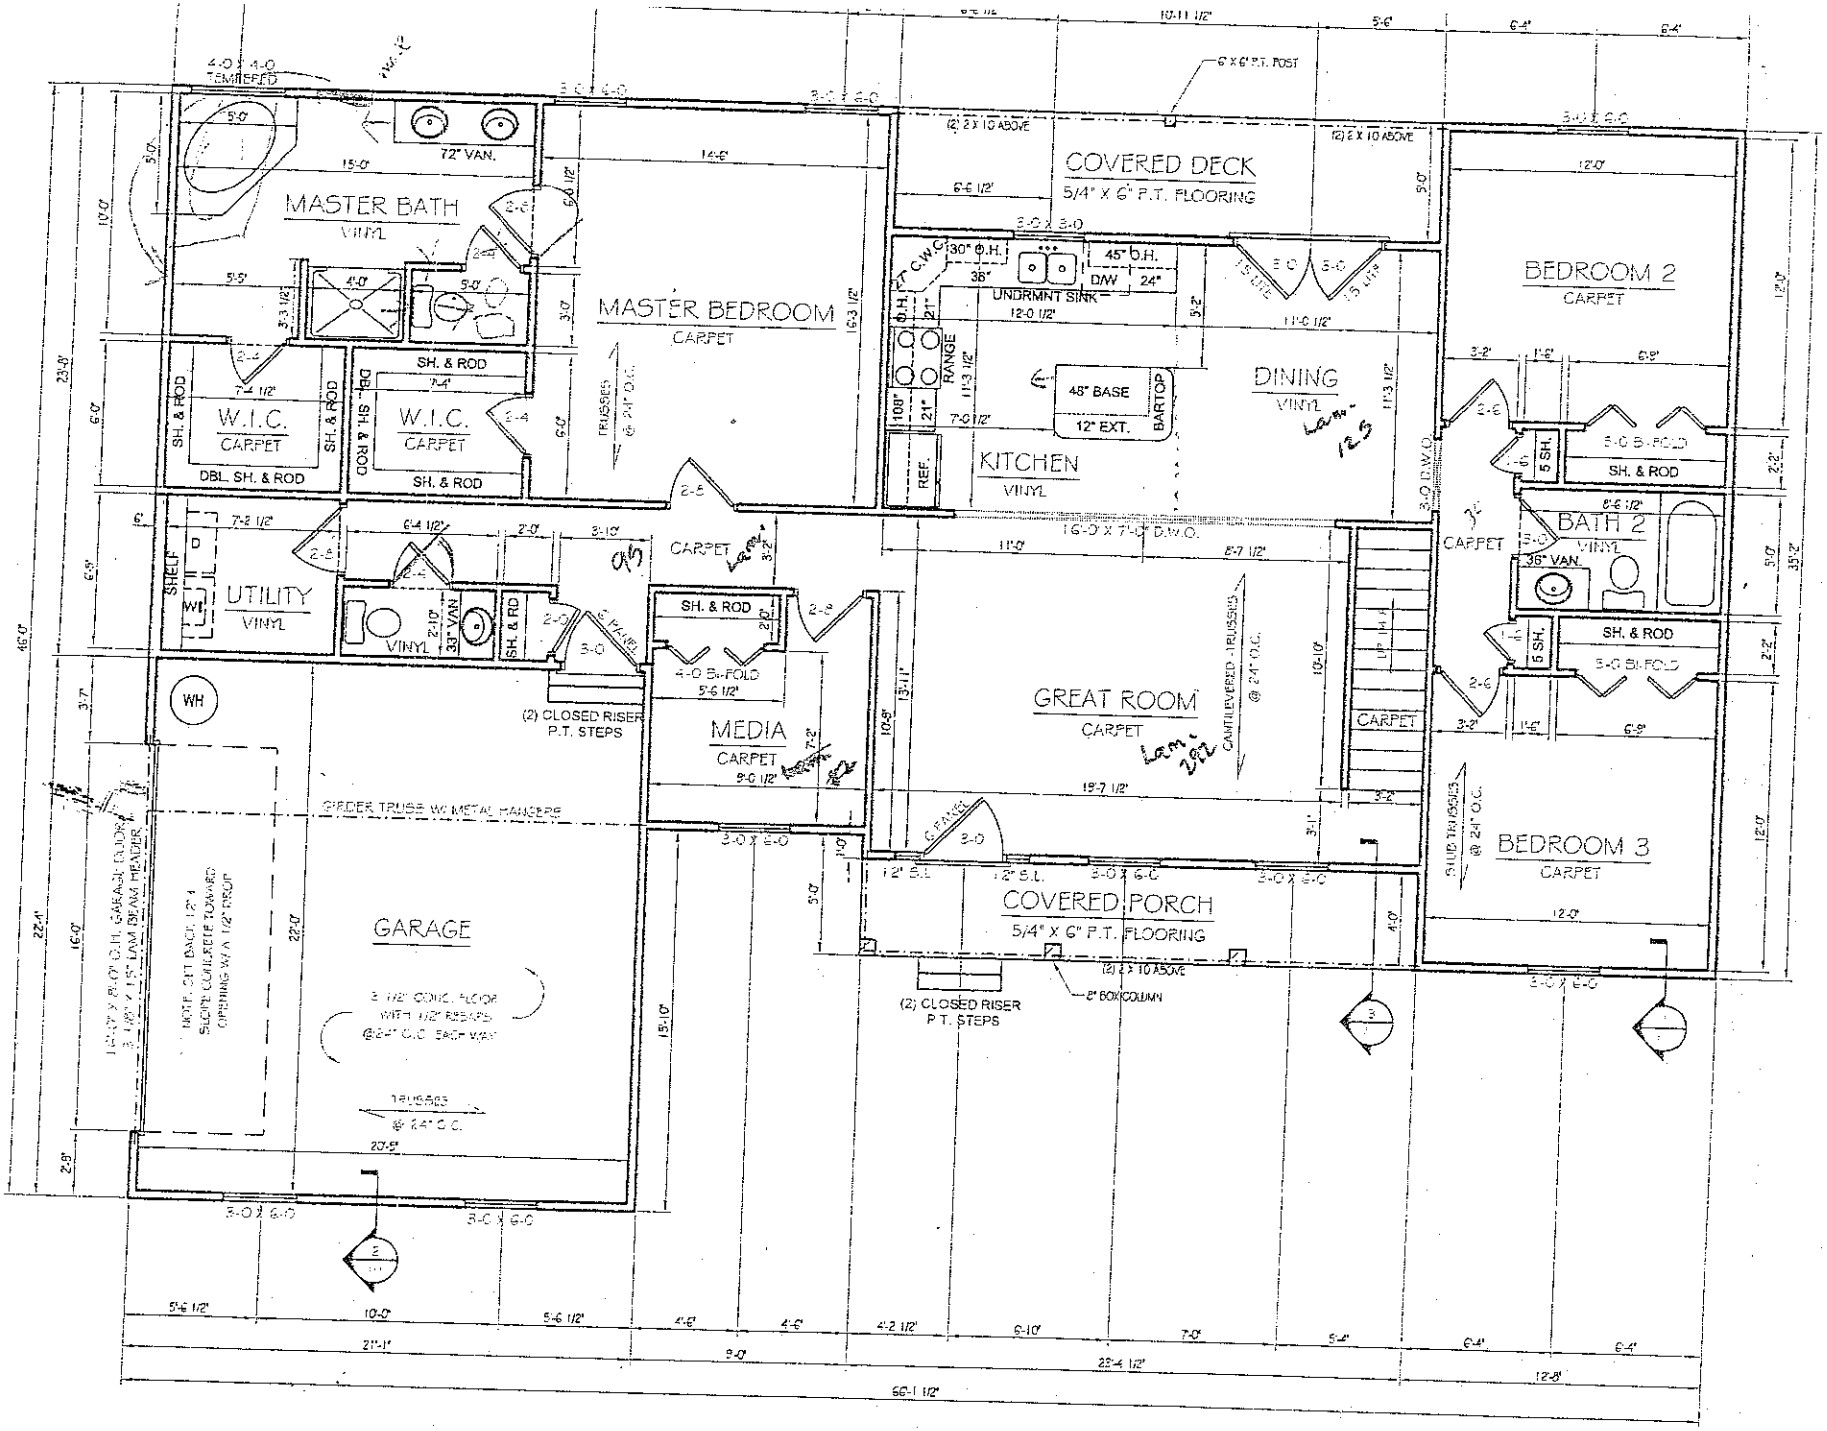


1 / A-3 FLOOR PLAN
SCALE: 1/8" = 1'-0"

THIS PLAN IS FORMATED FOR 1/8" SCALE

PROPERTY O

SHEET NO.
A-3