PRELIMINARY (PENDING C.O.)

2/9/01 Woodcliff

GM SIGN / DATE OF REVIEW

Acknowledgement of Plans Submitted ONLY
Buyer Date 11-7-07
Buyer Date

SIGN - DATE

SIGN - DATE

REVERSE

**FIREPLACE TO HAVE 5' HIGH MARBLE SURROUND W/ PAINT GRADE MANTLE IN KEEPING ROOM


**FIREPLACE TO HAVE 5' HIGH STONE SURROUND W/ ROUGH SAWN MANTLE IN GREAT ROOM.

NOTE: CLOSET SHELF HGT. OFF FLOOR= 65" (SGL.) 42" & 84" (DBL.)

NOTE: MINIMUM CEILING HT. TO BE 9'-1 1/2"

NOTE: ALL TUBS ARE TO HAVE A TUB/SHOWER NAILER

NOTE: ALL PLUMBING FIXTURES SHOWN ARE REPRESENTATIVE OF SIZE AND LOCATION ONLY ACTUAL STYLE AND BRAND OF FIXTURES MAY VARY.

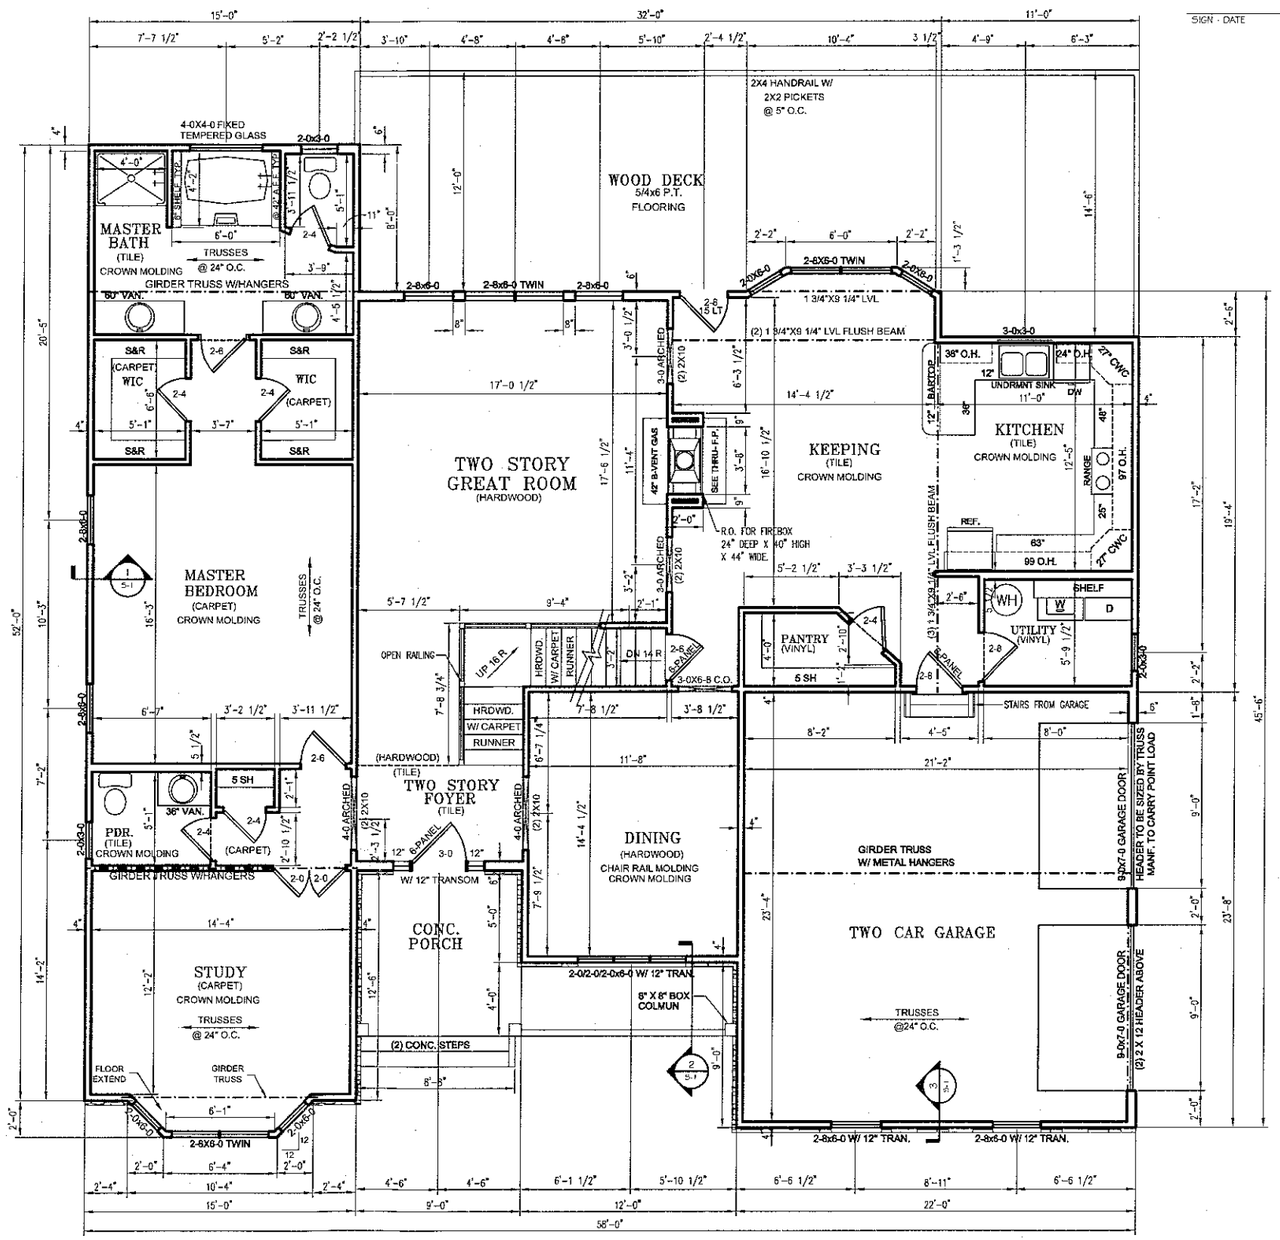

1 / A-3 FIRST FLOOR PLAN

SCALE: 1/8" = 1'-0"

THIS PLAN IS FORMATED FOR 1/8" SCALE IF PRINTED ON 11" X 17" PAPER

PROPERTY OF AMERICA'S HOME PLACE INC.
© COPYRIGHT 1993 - ALL RIGHTS RESERVED -
NOTE: VIOLATORS OF COPYRIGHT WILL BE PROSECUTED TO THE FULLEST EXTENT OF THIS LAW IN ADDITION TO ACTUAL DAMAGES, VIOLATORS ARE LIABLE FOR STATUTORY DAMAGES OF UP TO $100,000 FOR EACH VIOLATION OF THIS FEDERAL COPYRIGHT ACT. TO REPORT COPYRIGHT VIOLATIONS CALL (404) 926 1186. $500 REWARD FOR INFORMATION LEADING TO AN ACTUAL COPYRIGHT CONVICTION.

AREAS:	
LOWER LEVEL HEATED:	1959
UPPER LEVEL HEATED:	1364
TOTAL HEATED:	3323
GARAGE:	521
COVERED PORCH:	139
REAR DECK:	534
BASEMENT:	1959

THE WOLLINGTON HOME PLAN FOR:

STEVE DIFIORE & JENNIFER SHARPE

161 BLUEBERRY HILL DRIVE STATESVILLE, NC 28625

DRAWN BY: JUSTIN KEISLER

SOLD BY: ARLO BARZEE

PRELIM DATE: 10-25-07
FINAL DATE:
REVISED:

SHEET NO. A-3 OF NINE

PRELIMINARY (PENDING C.O.)


GM SIGN / DATE OF REVIEW

NOTE: CLOSET SHELF HGT. OFF FLOOR= 65" (SGL.) 42" & 84" (DBL.)

NOTE: MINIMUM CEILING HT. TO BE 8'-1 1/2"

NOTE: ALL TUBS ARE TO HAVE A TUB/SHOWER NAILER

NOTE: ALL PLUMBING FIXTURES SHOWN ARE REPRESENTATIVE OF SIZE AND LOCATION ONLY ACTUAL STYLE AND BRAND OF FIXTURES MAY VARY.

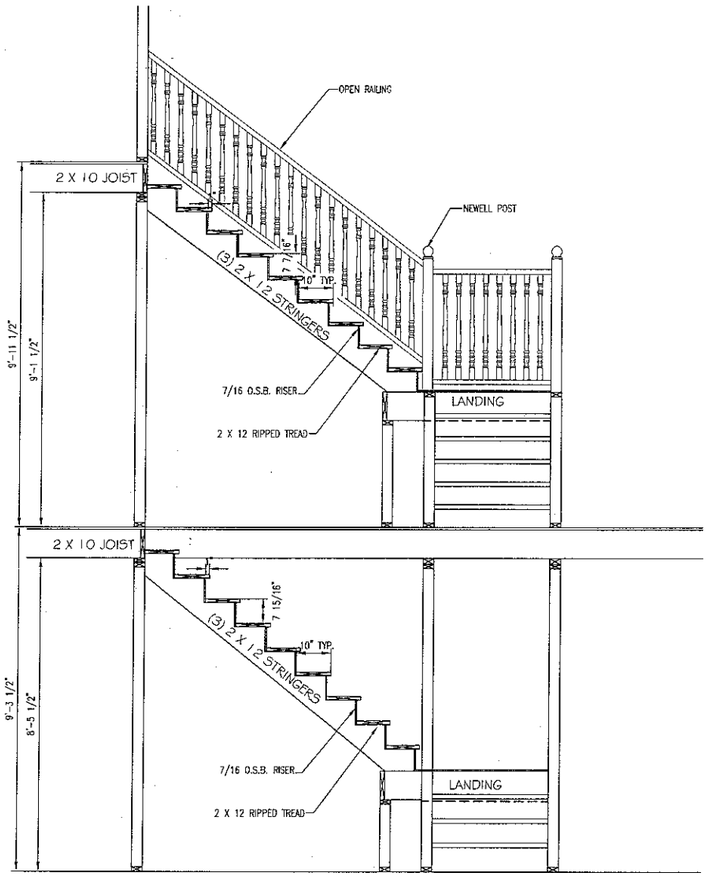


2 / A-4 STAIR DETAIL
SCALE: 1/4" = 1'-0"

SIGN - DATE

SIGN - DATE

REVERSE

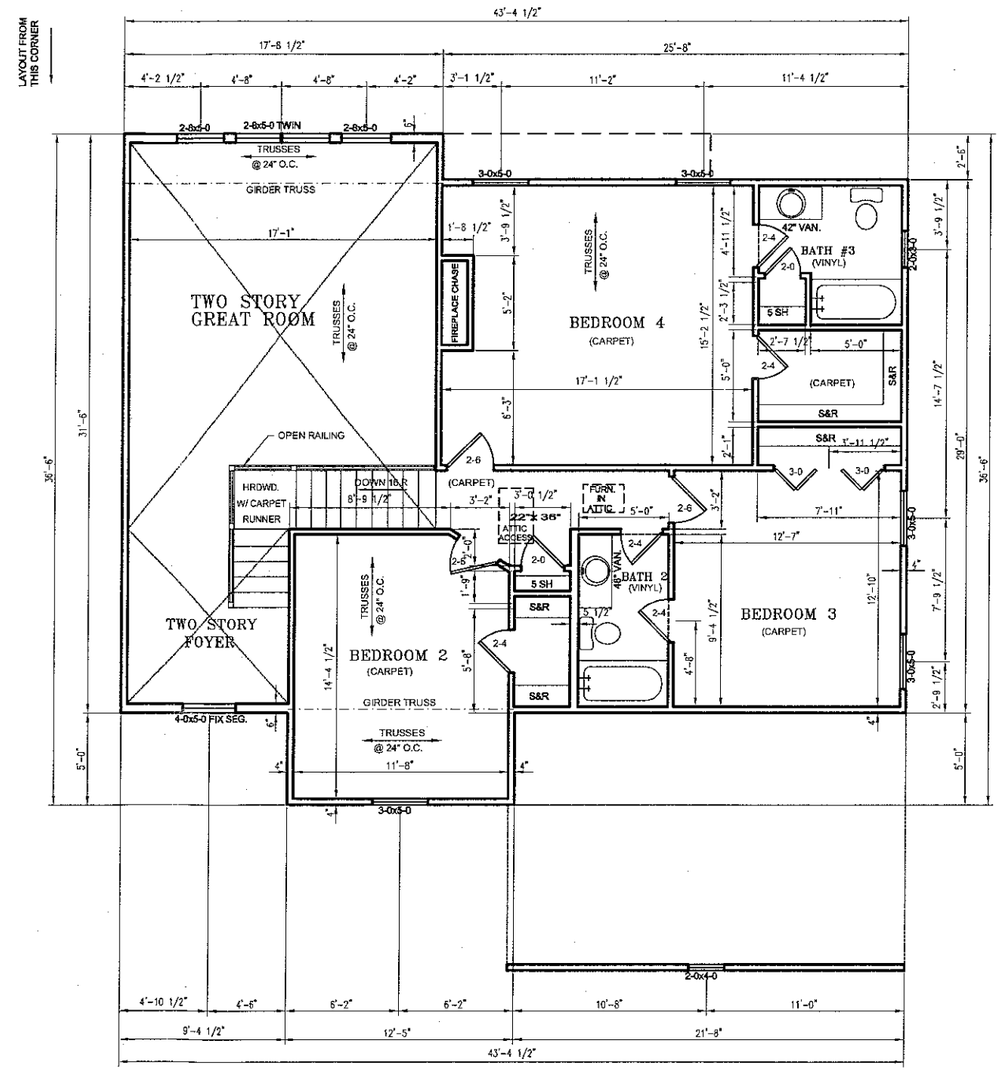

1 / A-4 SECOND FLOOR PLAN
SCALE: 1/8" = 1'-0"

THIS PLAN IS FORMATED FOR 1/8" SCALE IF PRINTED ON 11" X 17" PAPER

PROPERTY OF AMERICA'S HOME PLACE INC.
© COPYRIGHT 1993 - ALL RIGHTS RESERVED -
NOTE: VIOLATORS OF COPYRIGHT WILL BE PROSECUTED TO THE FULLEST EXTENT OF THE LAW. THE USE OF THIS PLAN BY ANYONE OTHER THAN IN AGENT OF AMERICA'S HOME PLACE IS IN VIOLATION OF COPYRIGHT LAWS. ANY VIOLATION WILL BE REPORTED TO THE AUTHORITIES. (404) 944 1138. $100 REWARD FOR RECOVERING AN ACTUAL COPYRIGHT INFRINGEMENT.

AREAS:	
LOWER LEVEL HEATED:	1959
UPPER LEVEL HEATED:	1364
TOTAL HEATED:	3323
GARAGE:	521
COVERED PORCH:	129
REAR DECK:	534
BASEMENT:	1959

THE WELLINGTON HOME PLAN FOR:
STEVE DIFIORE & JENNIFER SHARPE
181 BLUEBERRY HILL DRIVE STATESVILLE, NC 28625

DRAWN BY: JUSTIN KEISLER

SOLD BY: ARLO BARZEE

PRELIM DATE: 10-26-07
FINAL DATE:
REVISED:

SHEET NO. A-4 OF NINE